



June 9, 2022


David Campbell
Nationwide Construction
721 S. 5th Avenue
Mansfield, TX 76063

CERTIFICATE OF APPROVAL

RE: HLC# 22-005

SUBJECT: Request for exterior changes to the Dennis Mahoney Building at 115 N. Main Street

The above-referenced request was approved by the Mansfield Historic Landmark Commission on June 9, 2022, by a 5 to 0 vote. On this date, the Commission found that the proposed exterior changes listed above met the conditions set forth in Section 155.069(F) of the Mansfield Code of Ordinances.

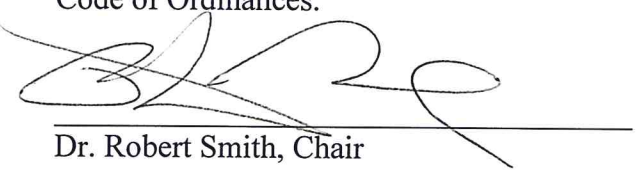


Dr. Robert Smith, Chair


Attest:




Jennifer Johnston, Development Coordinator

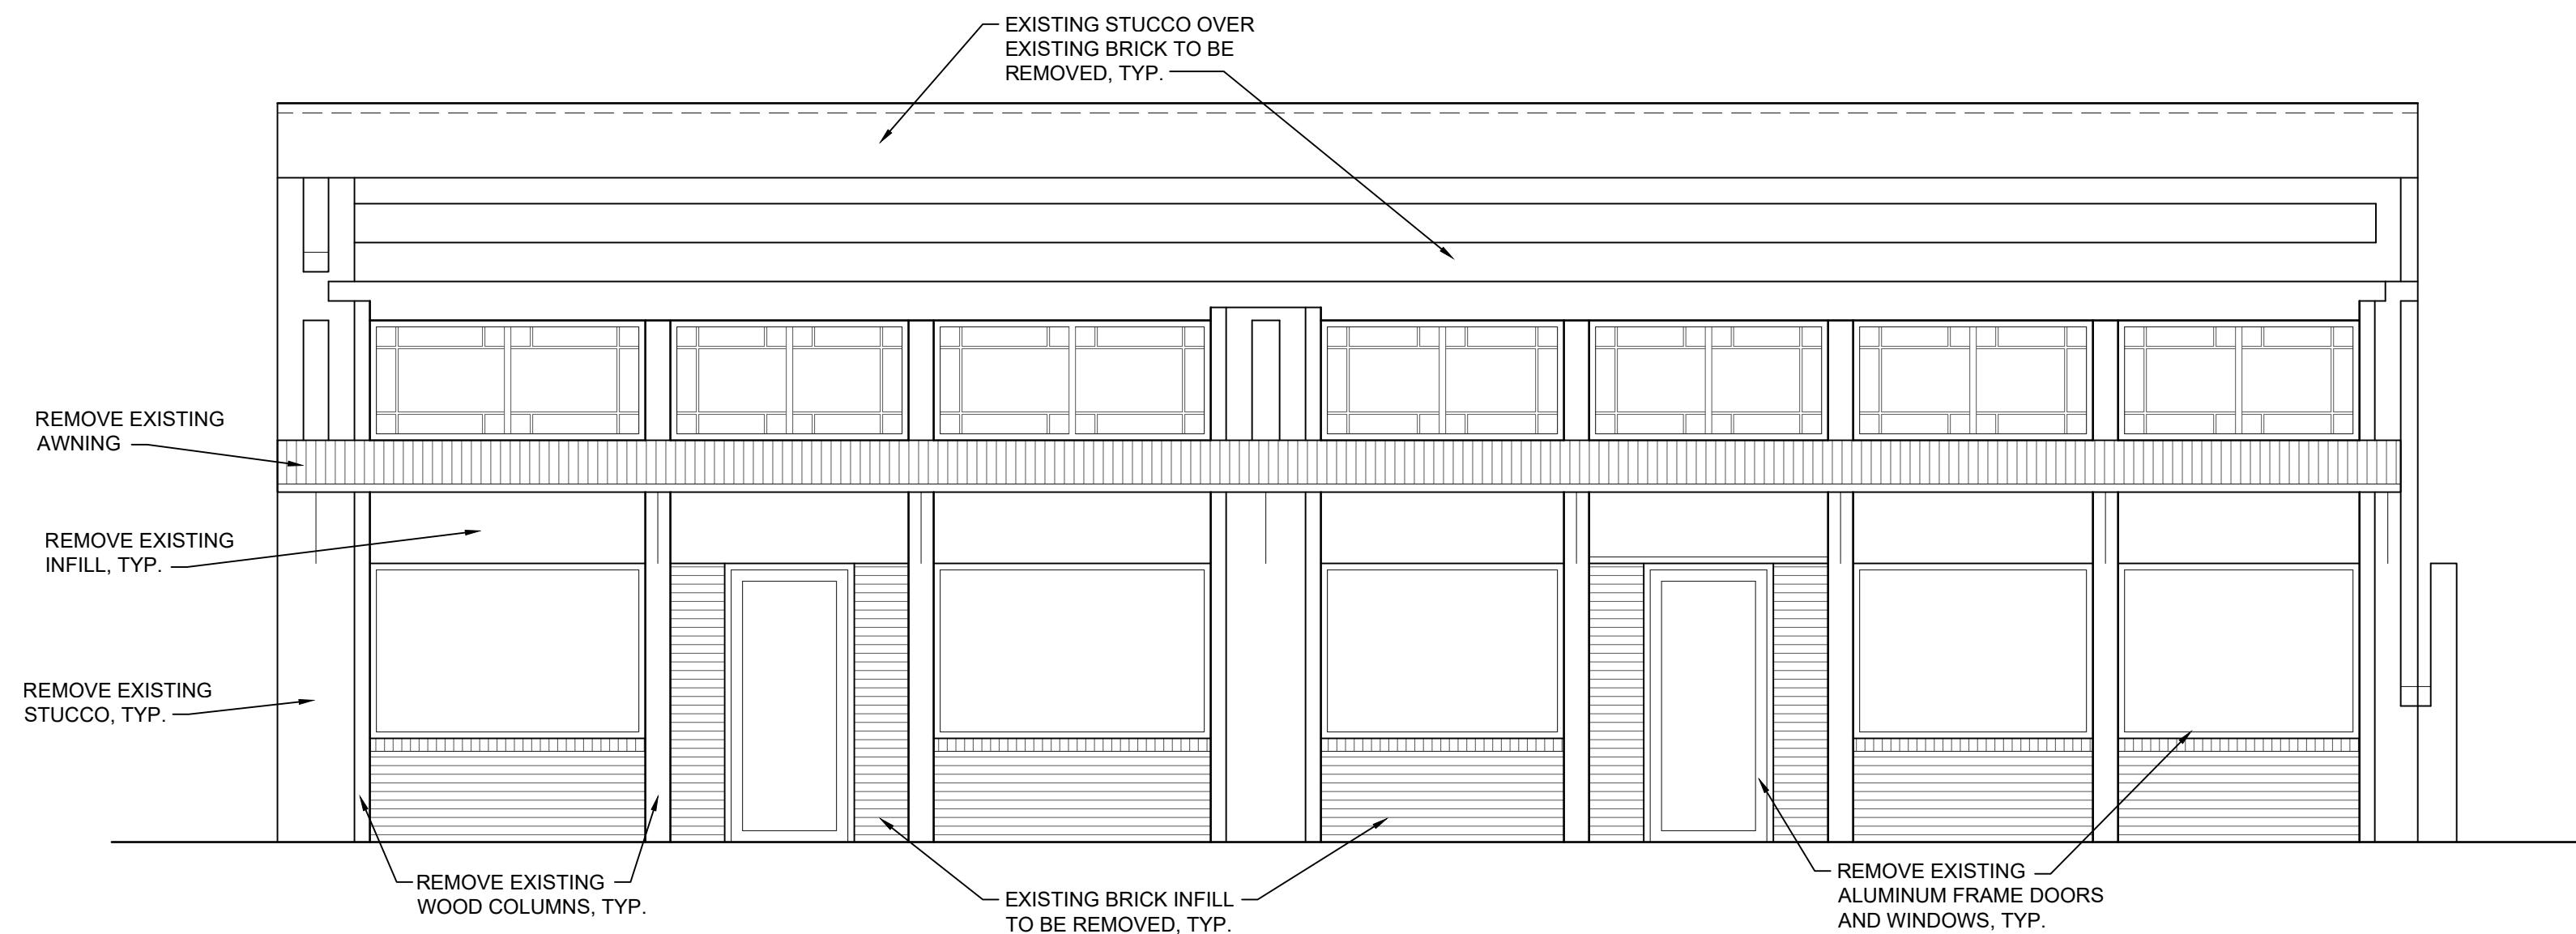


1 **EXISTING EAST ELEVATION**
SCALE: 1/4" = 1'-0"

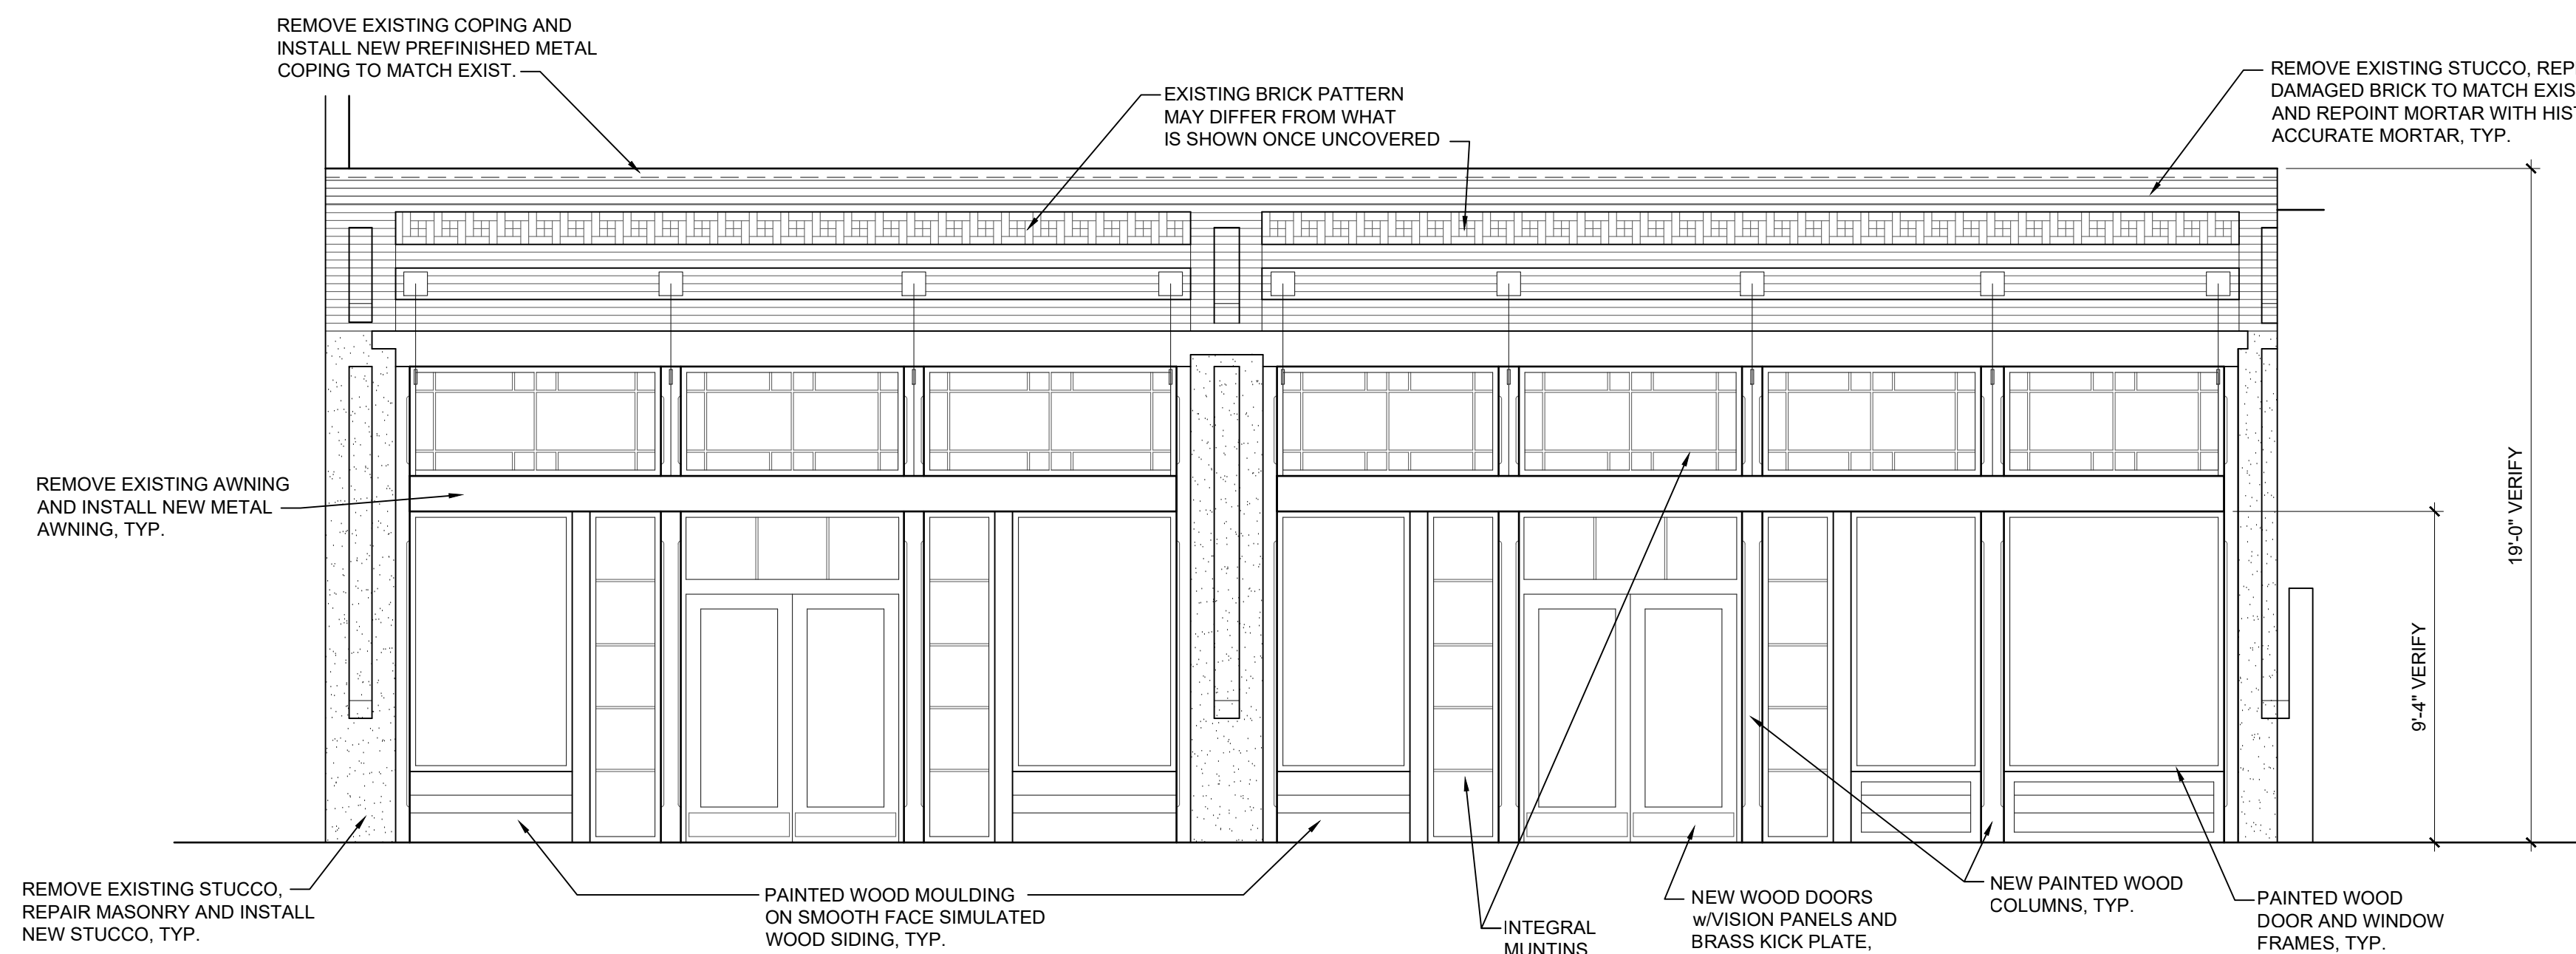


2 **REVISED EAST ELEVATION - OPTION 1**
SCALE: 1/4" = 1'-0"

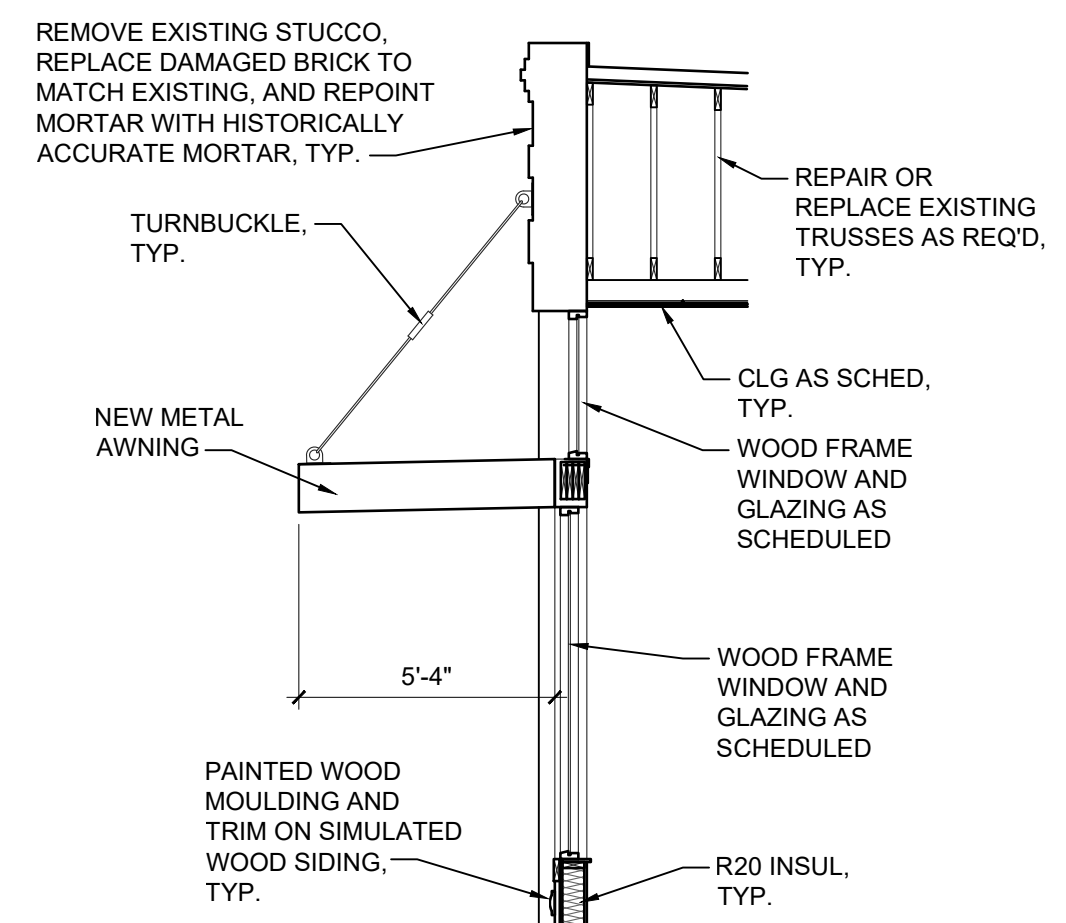

AWNING SIDE VIEW

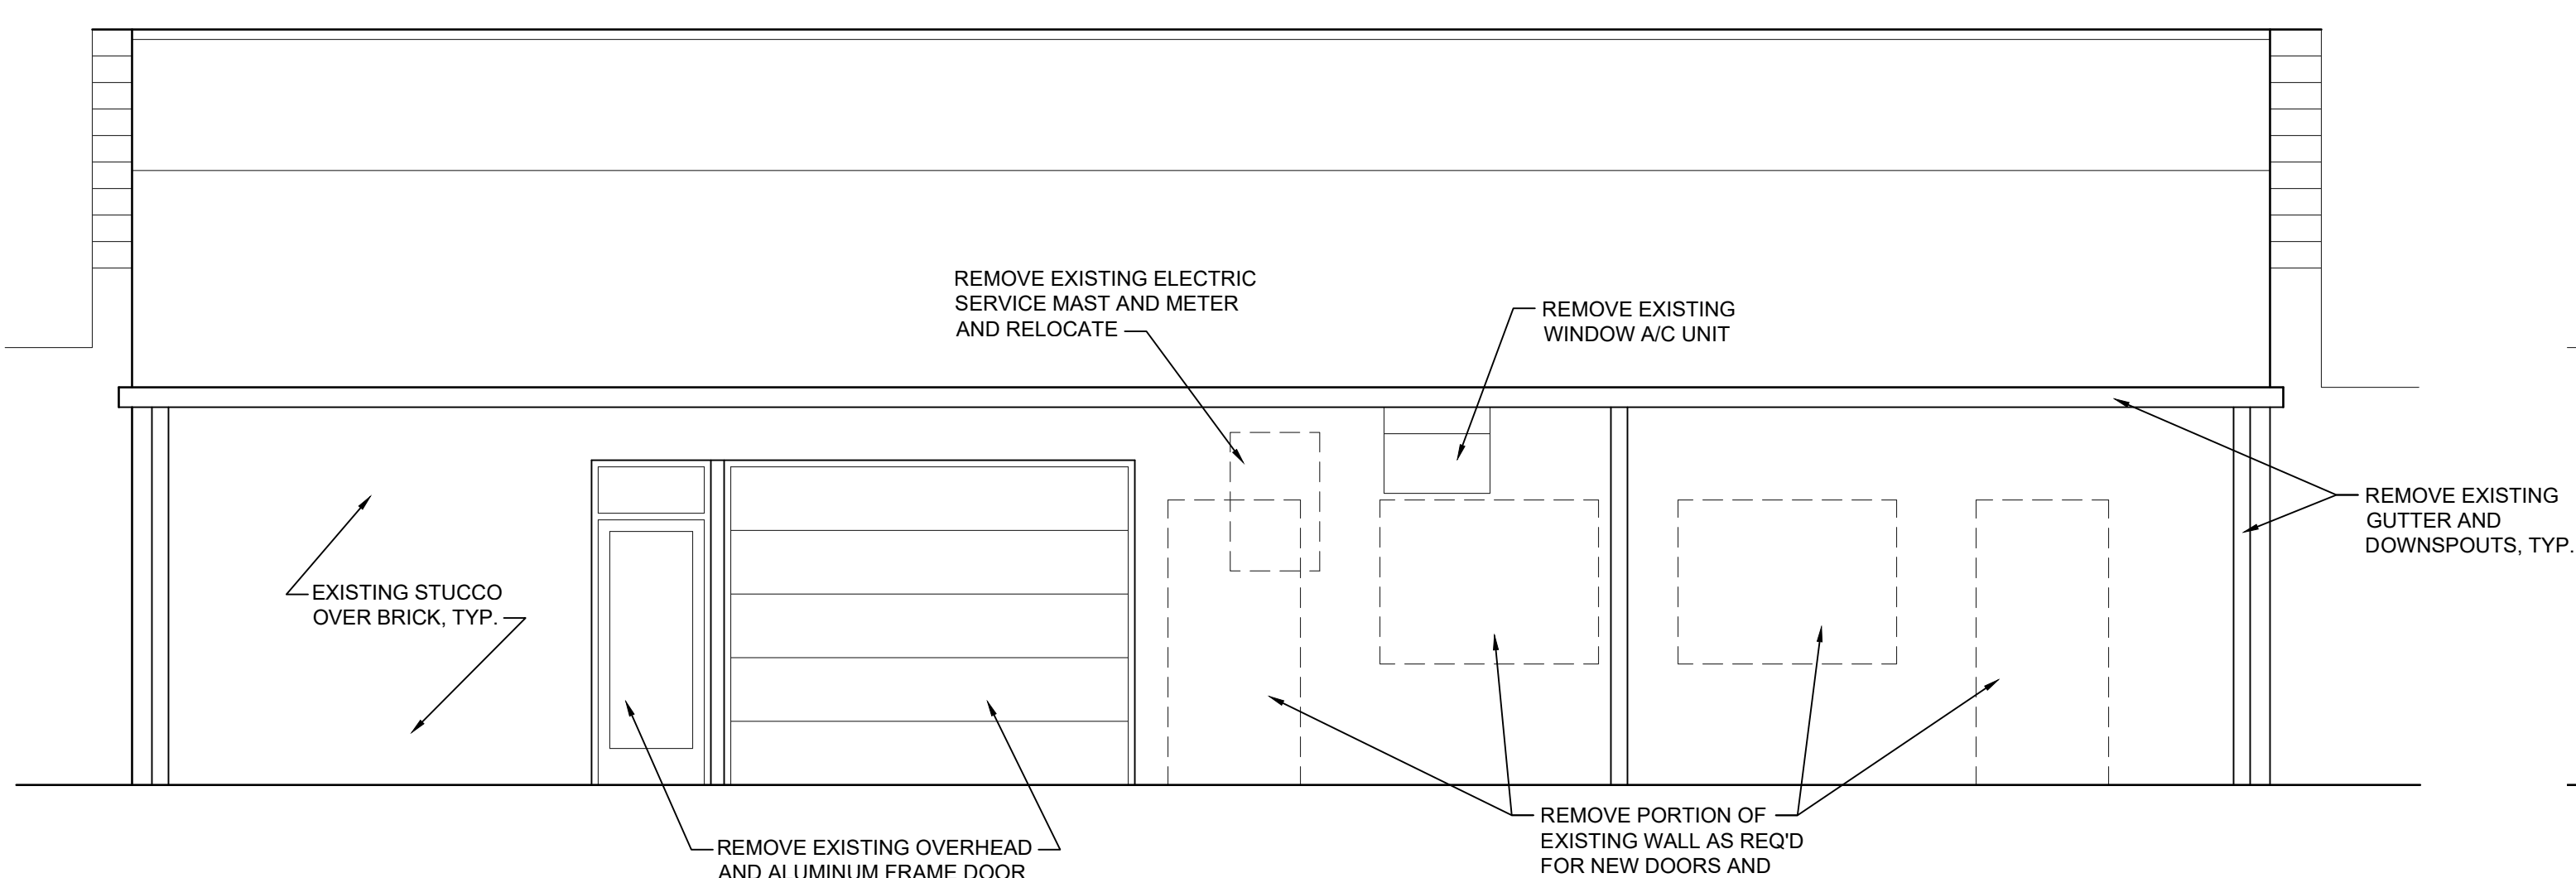


3 **EXISTING WEST ELEVATION**
SCALE: 1/4" = 1'-0"

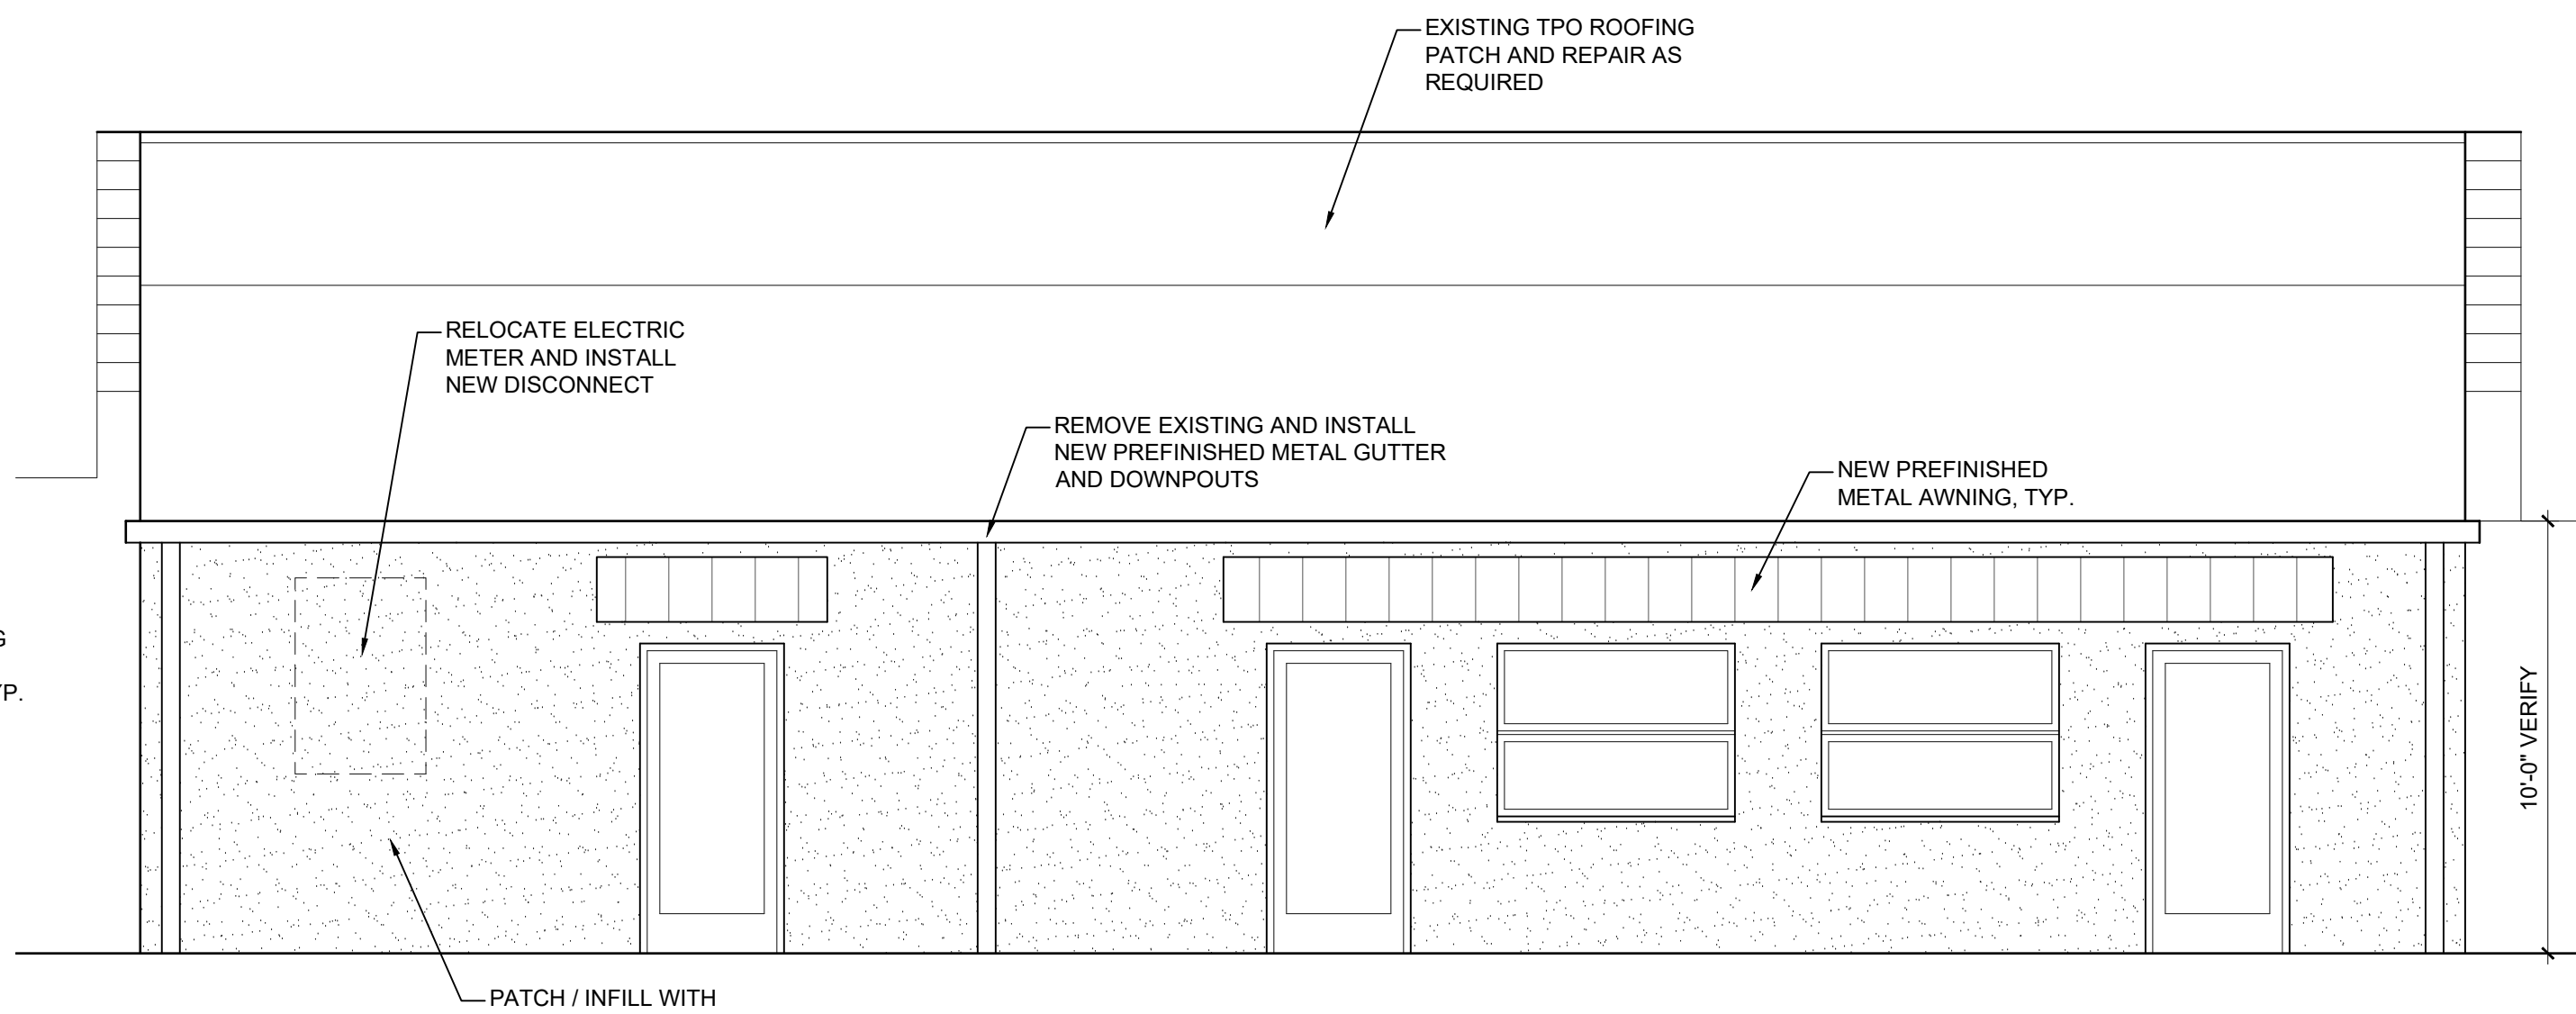

4 **REVISED WEST ELEVATION**
SCALE: 1/4" = 1'-0"




This rendering is an artistic representation of the proposed building. Variations in scope of work, color, building materials, grading, etc., may impact actual constructed appearance. All signage, shown or not, to be purchased and installed by owner and is not in contract.

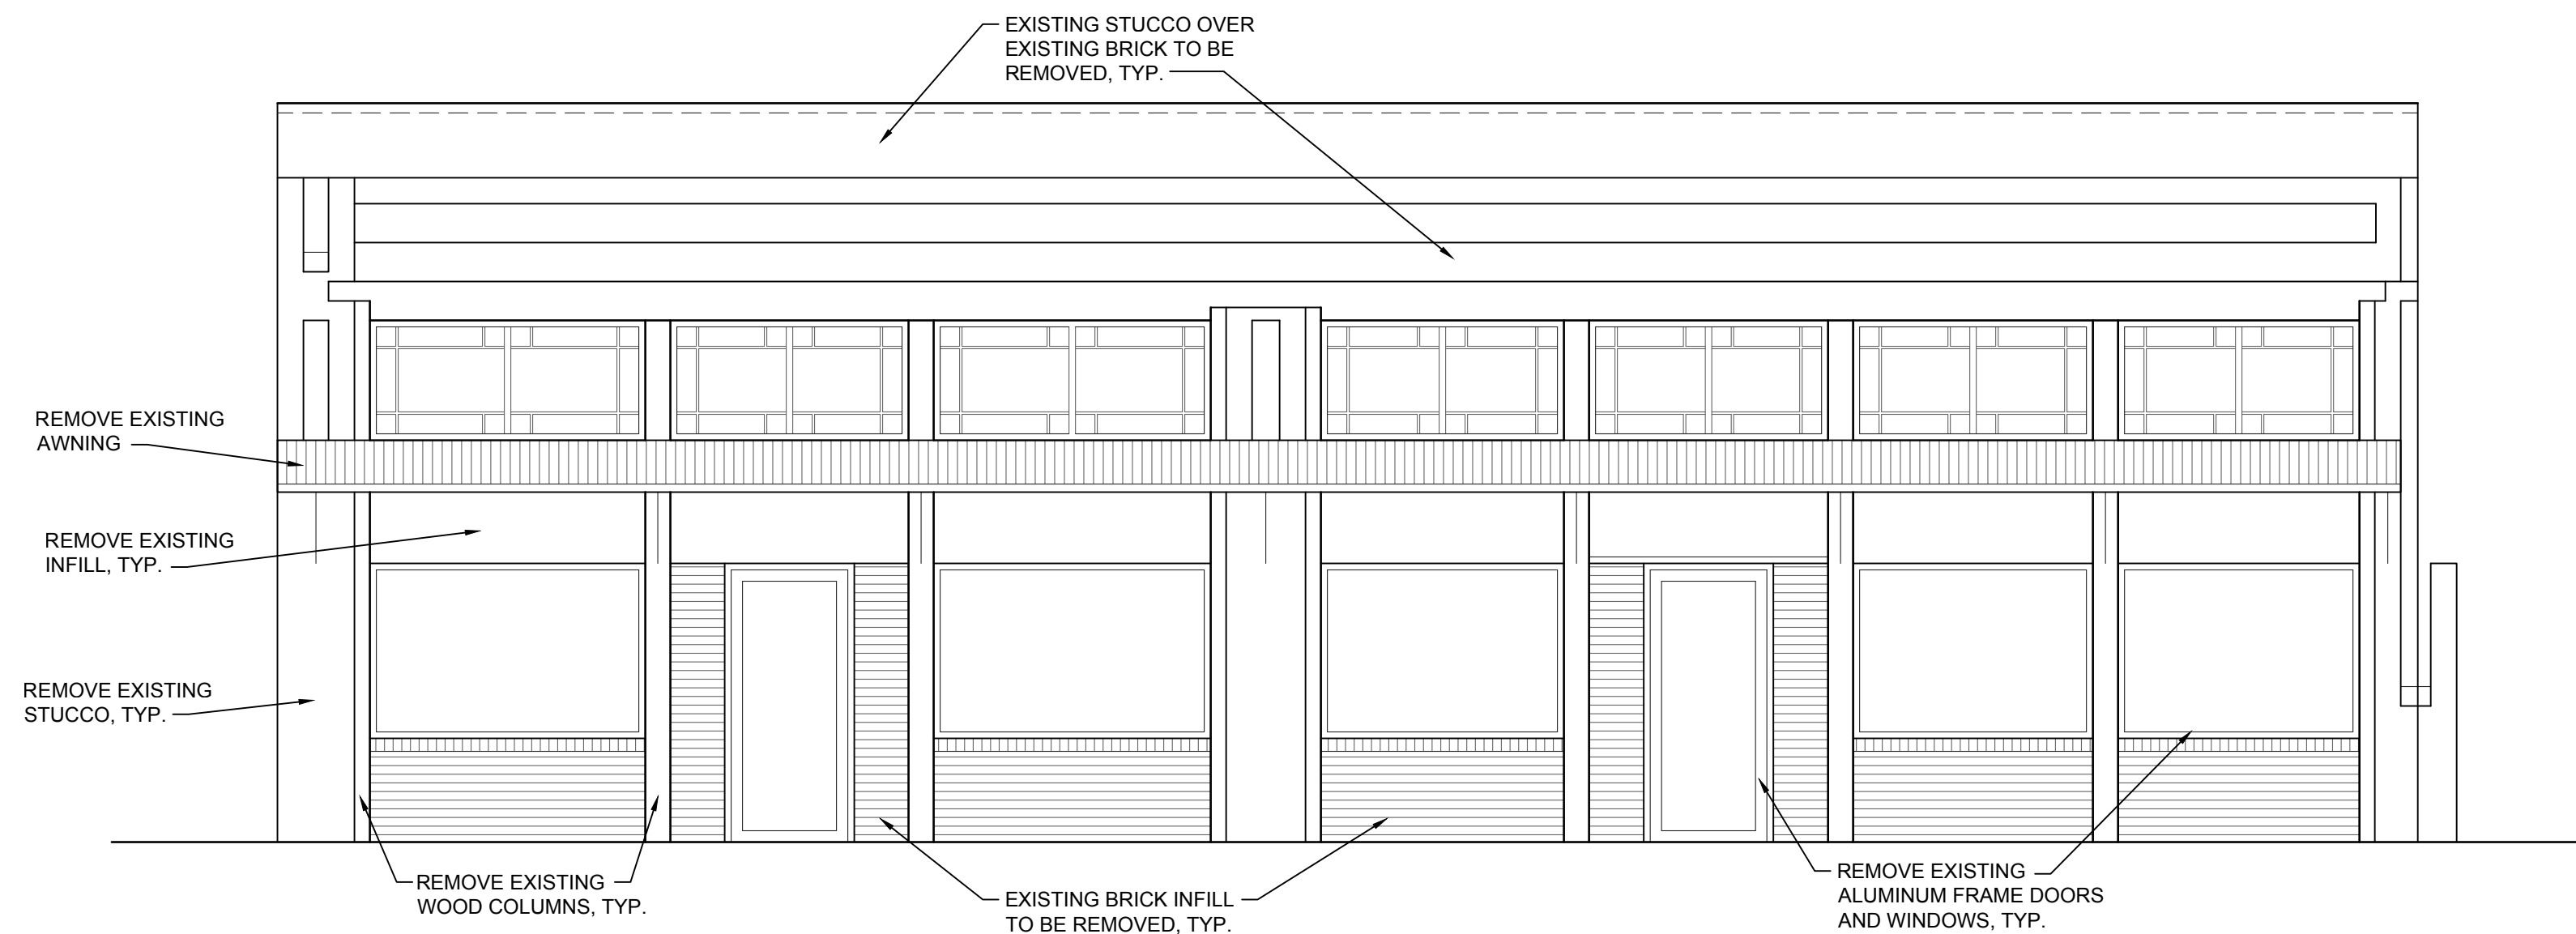


1 EXISTING EAST ELEVATION
SCALE: 1/4" = 1'-0"




2 REVISED EAST ELEVATION - OPTION 2
SCALE: 1/4" = 1'-0"

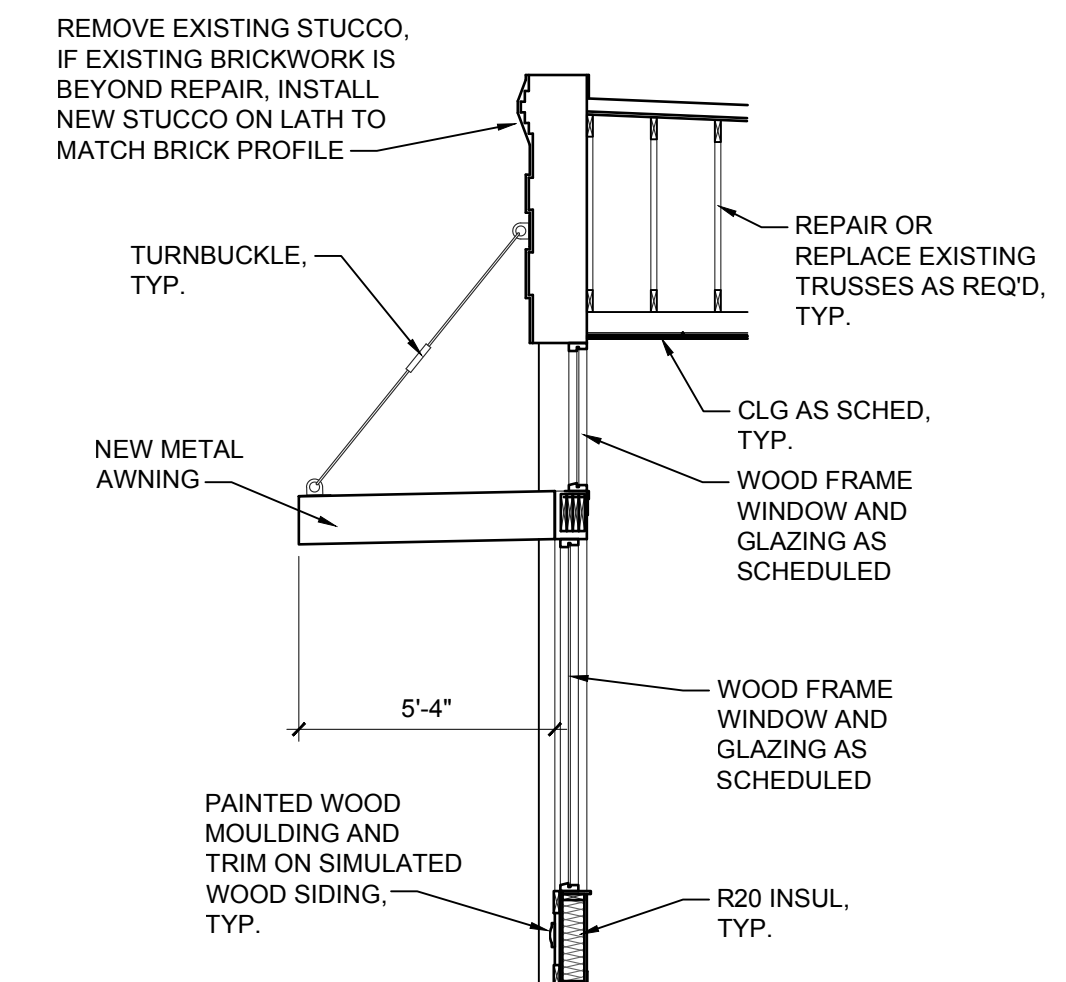

AWNING SIDE VIEW

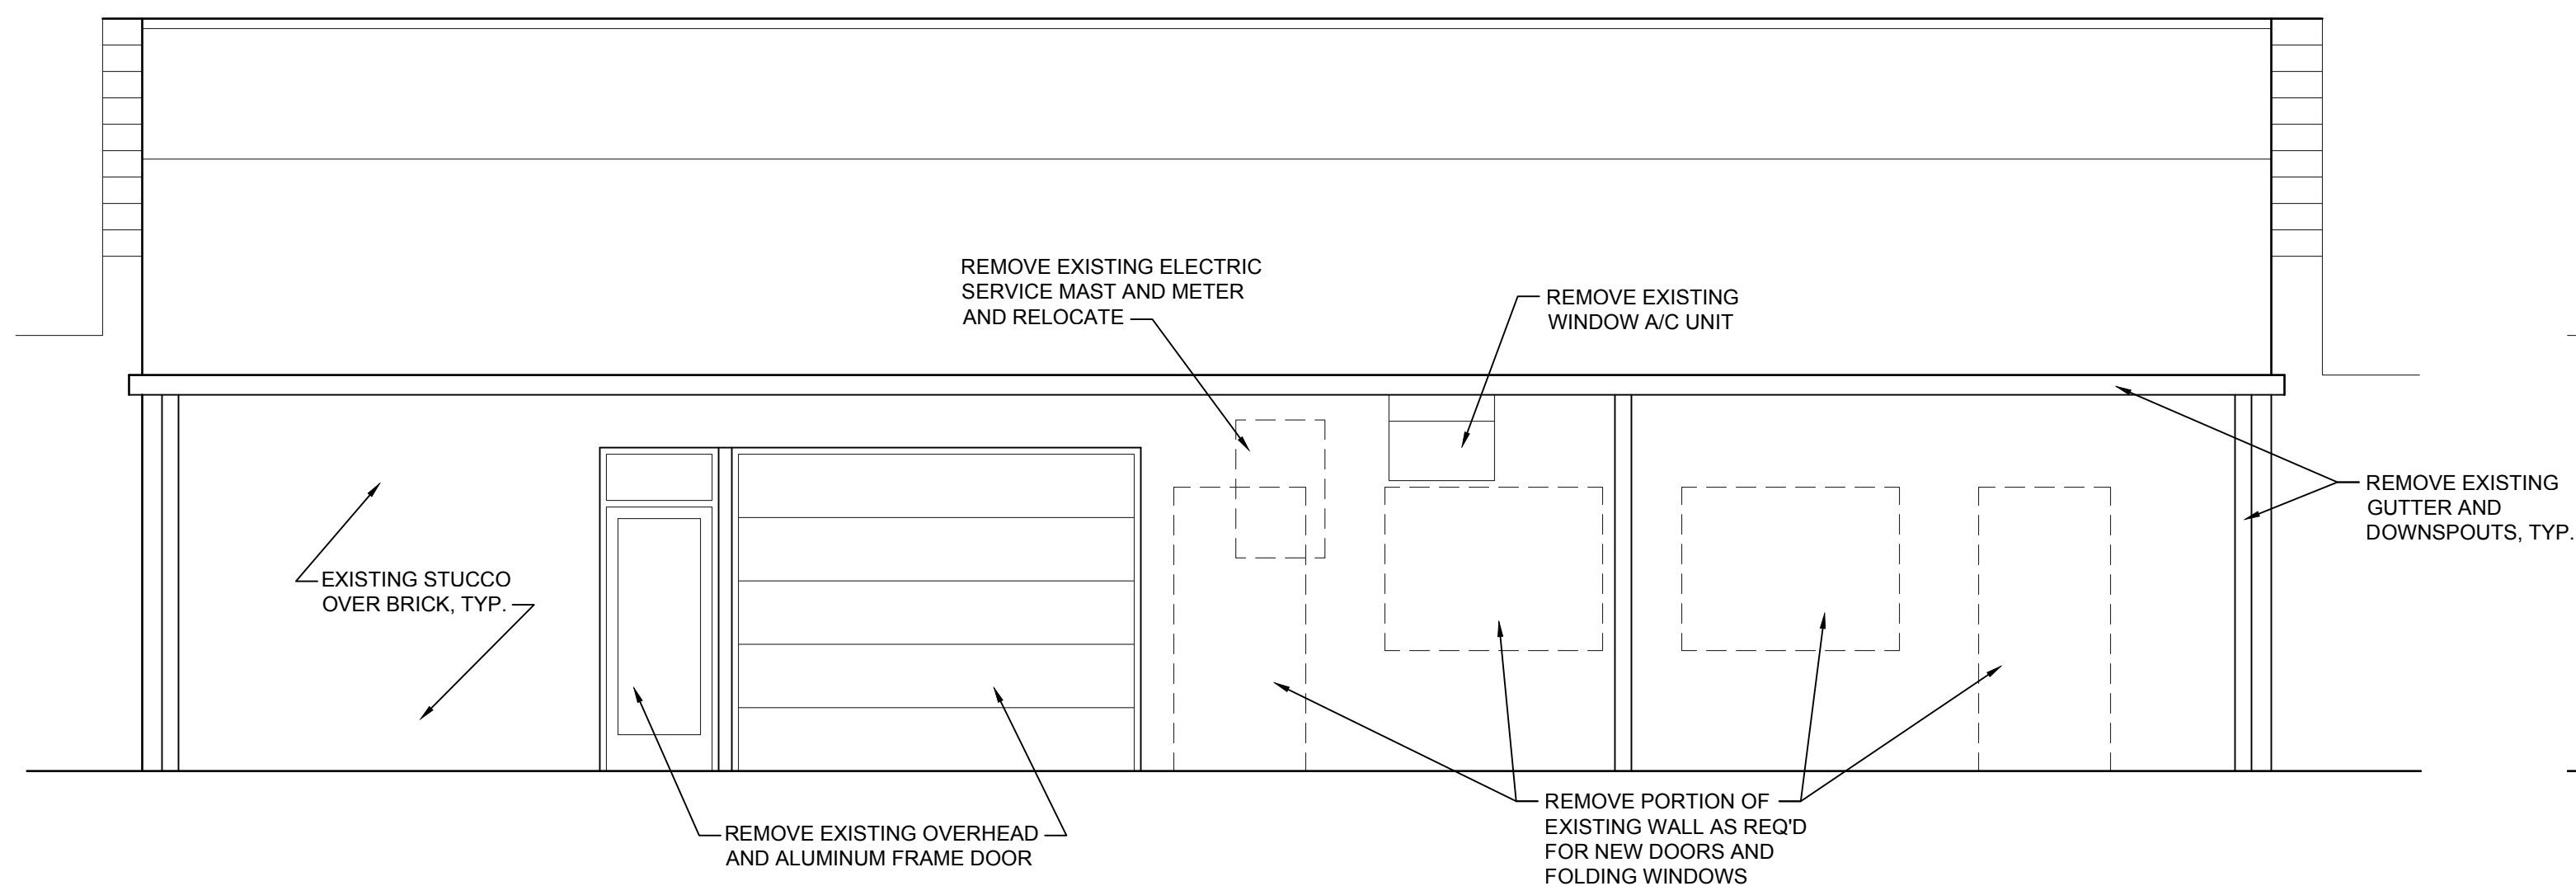

3 EXISTING WEST ELEVATION
SCALE: 1/4" = 1'-0"

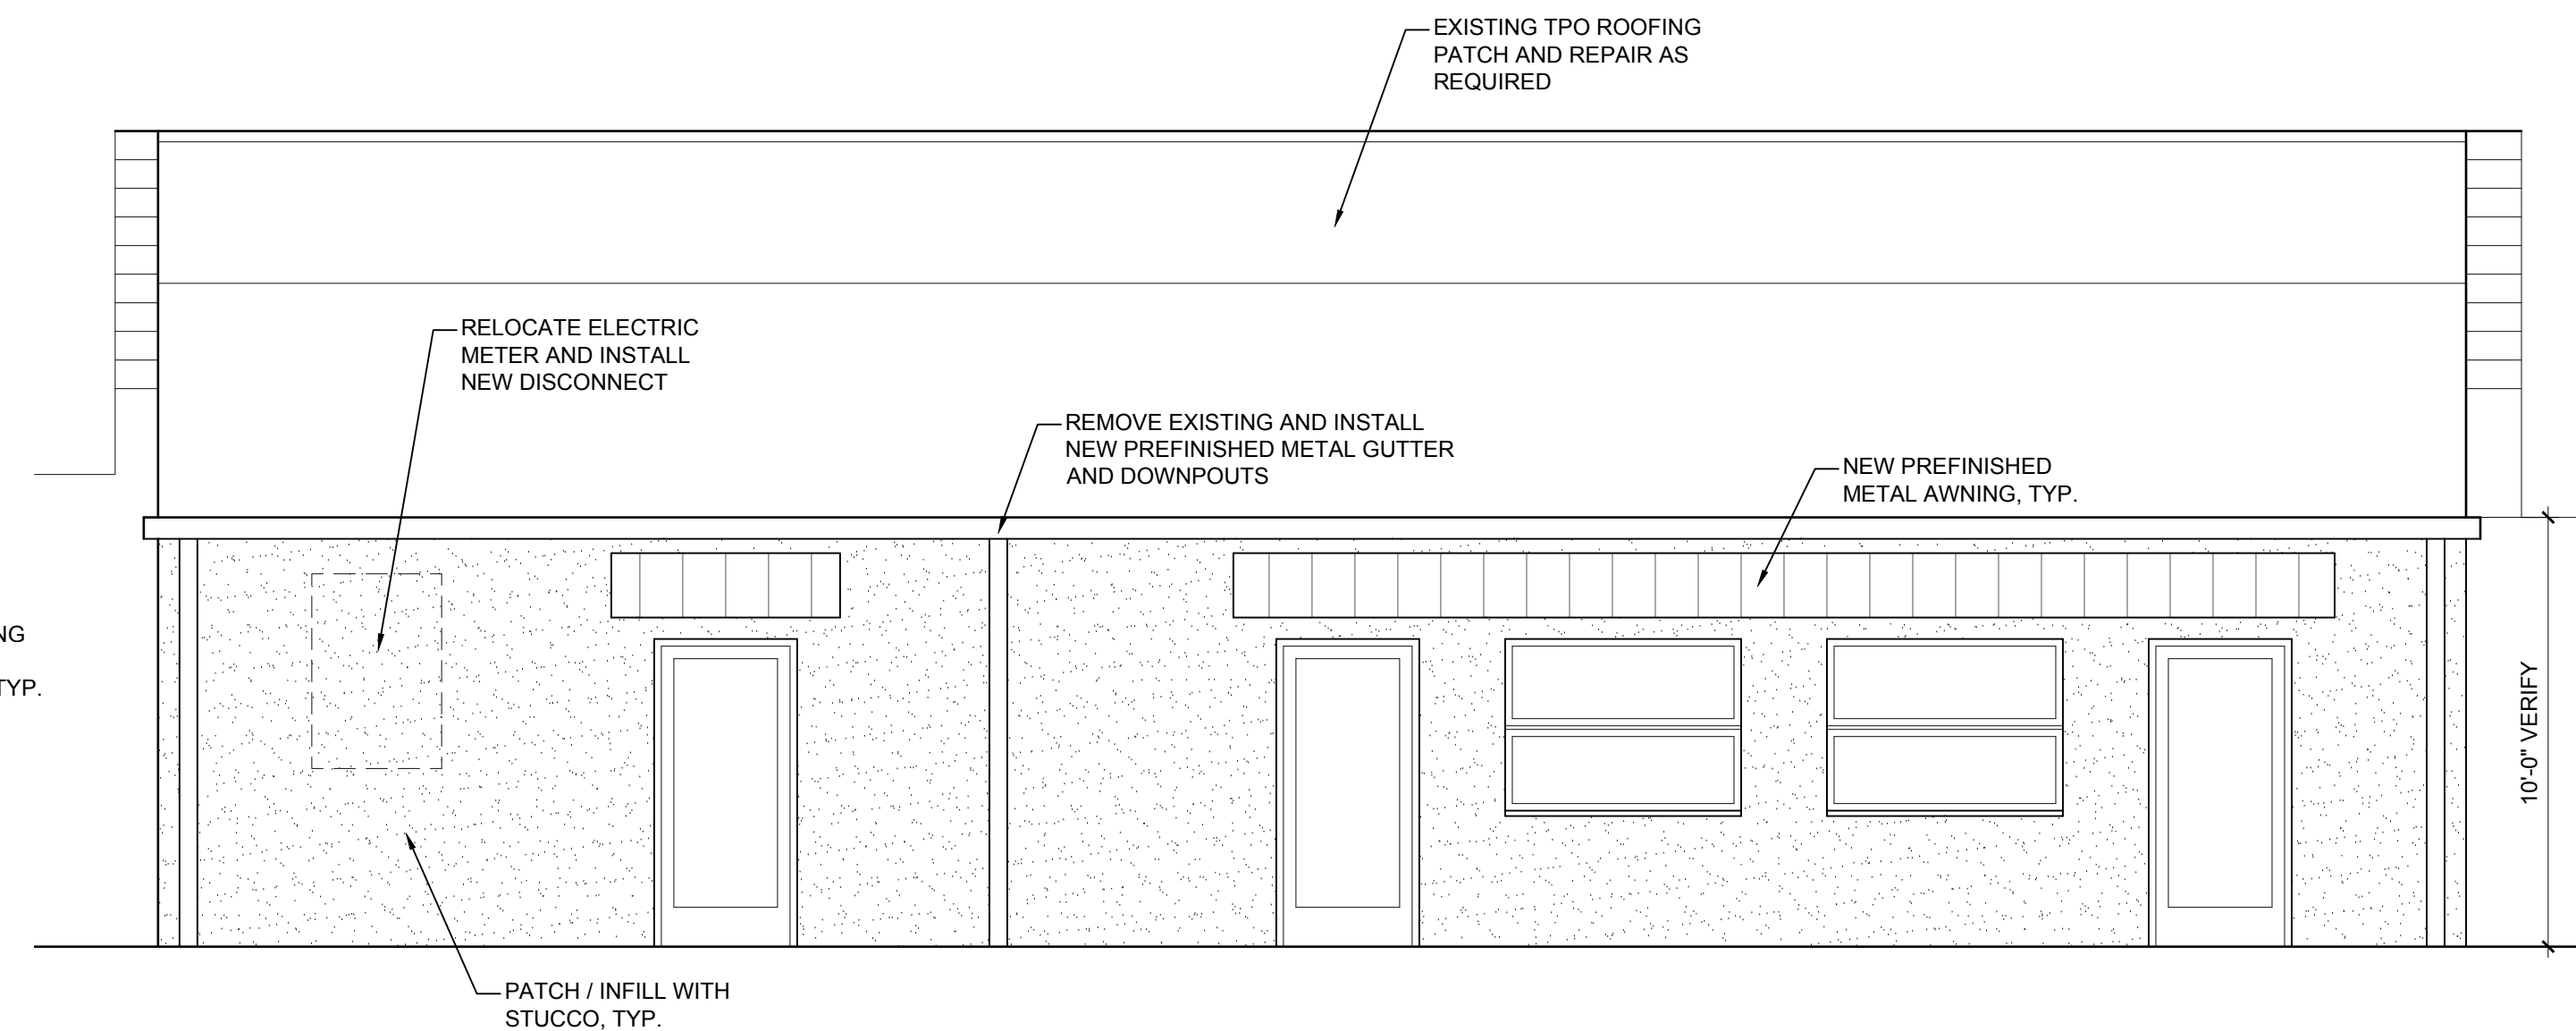

4 REVISED WEST ELEVATION
SCALE: 1/4" = 1'-0"



This rendering is an artistic representation of the proposed building. Variations in scope of work, color, building materials, grading, etc.. may impact actual constructed appearance. All signage, shown or not, to be purchased and installed by owner and is not in contract.