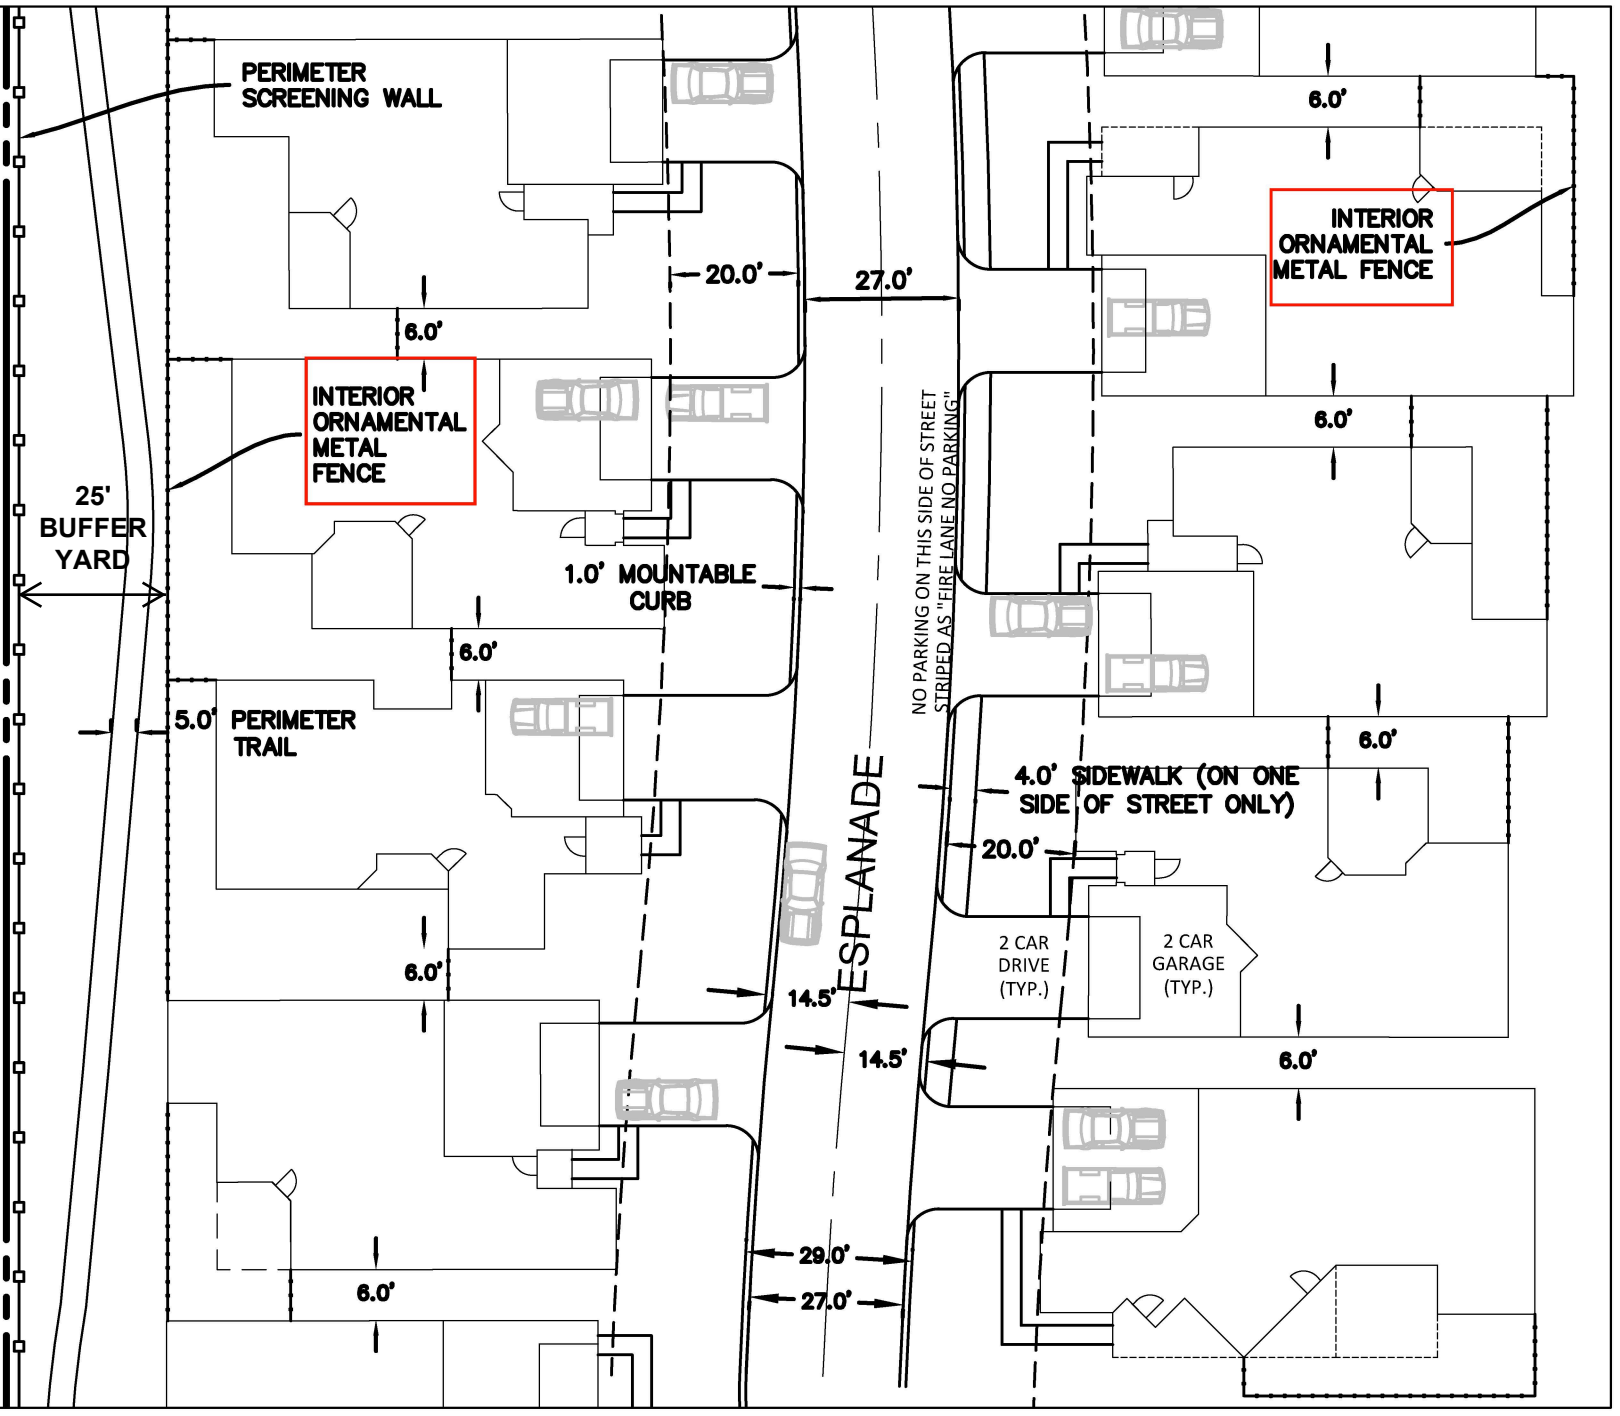
PERIMETER SCREENING WALL
INTERIOR ORNAMENTAL METAL FENCE
INTERIOR ORNAMENTAL METAL FENCE
25' BUFFER YARD
6.0'
20.0'
27.0'
6.0'
6.0'
1.0' MOUNTABLE CURB
6.0'
5.0'
PERIMETER TRAIL
6.0'
6.0'
NO PARKING ON THIS SIDE OF STREET STRIPED AS "FIRE LANE NO PARKING"
ESPLANADE
4.0' SIDEWALK (ON ONE SIDE OF STREET ONLY)
20.0'
2 CAR DRIVE (TYP.)
2 CAR GARAGE (TYP.)
14.5'
14.5'
6.0'
29.0'
27.0'
6.0'