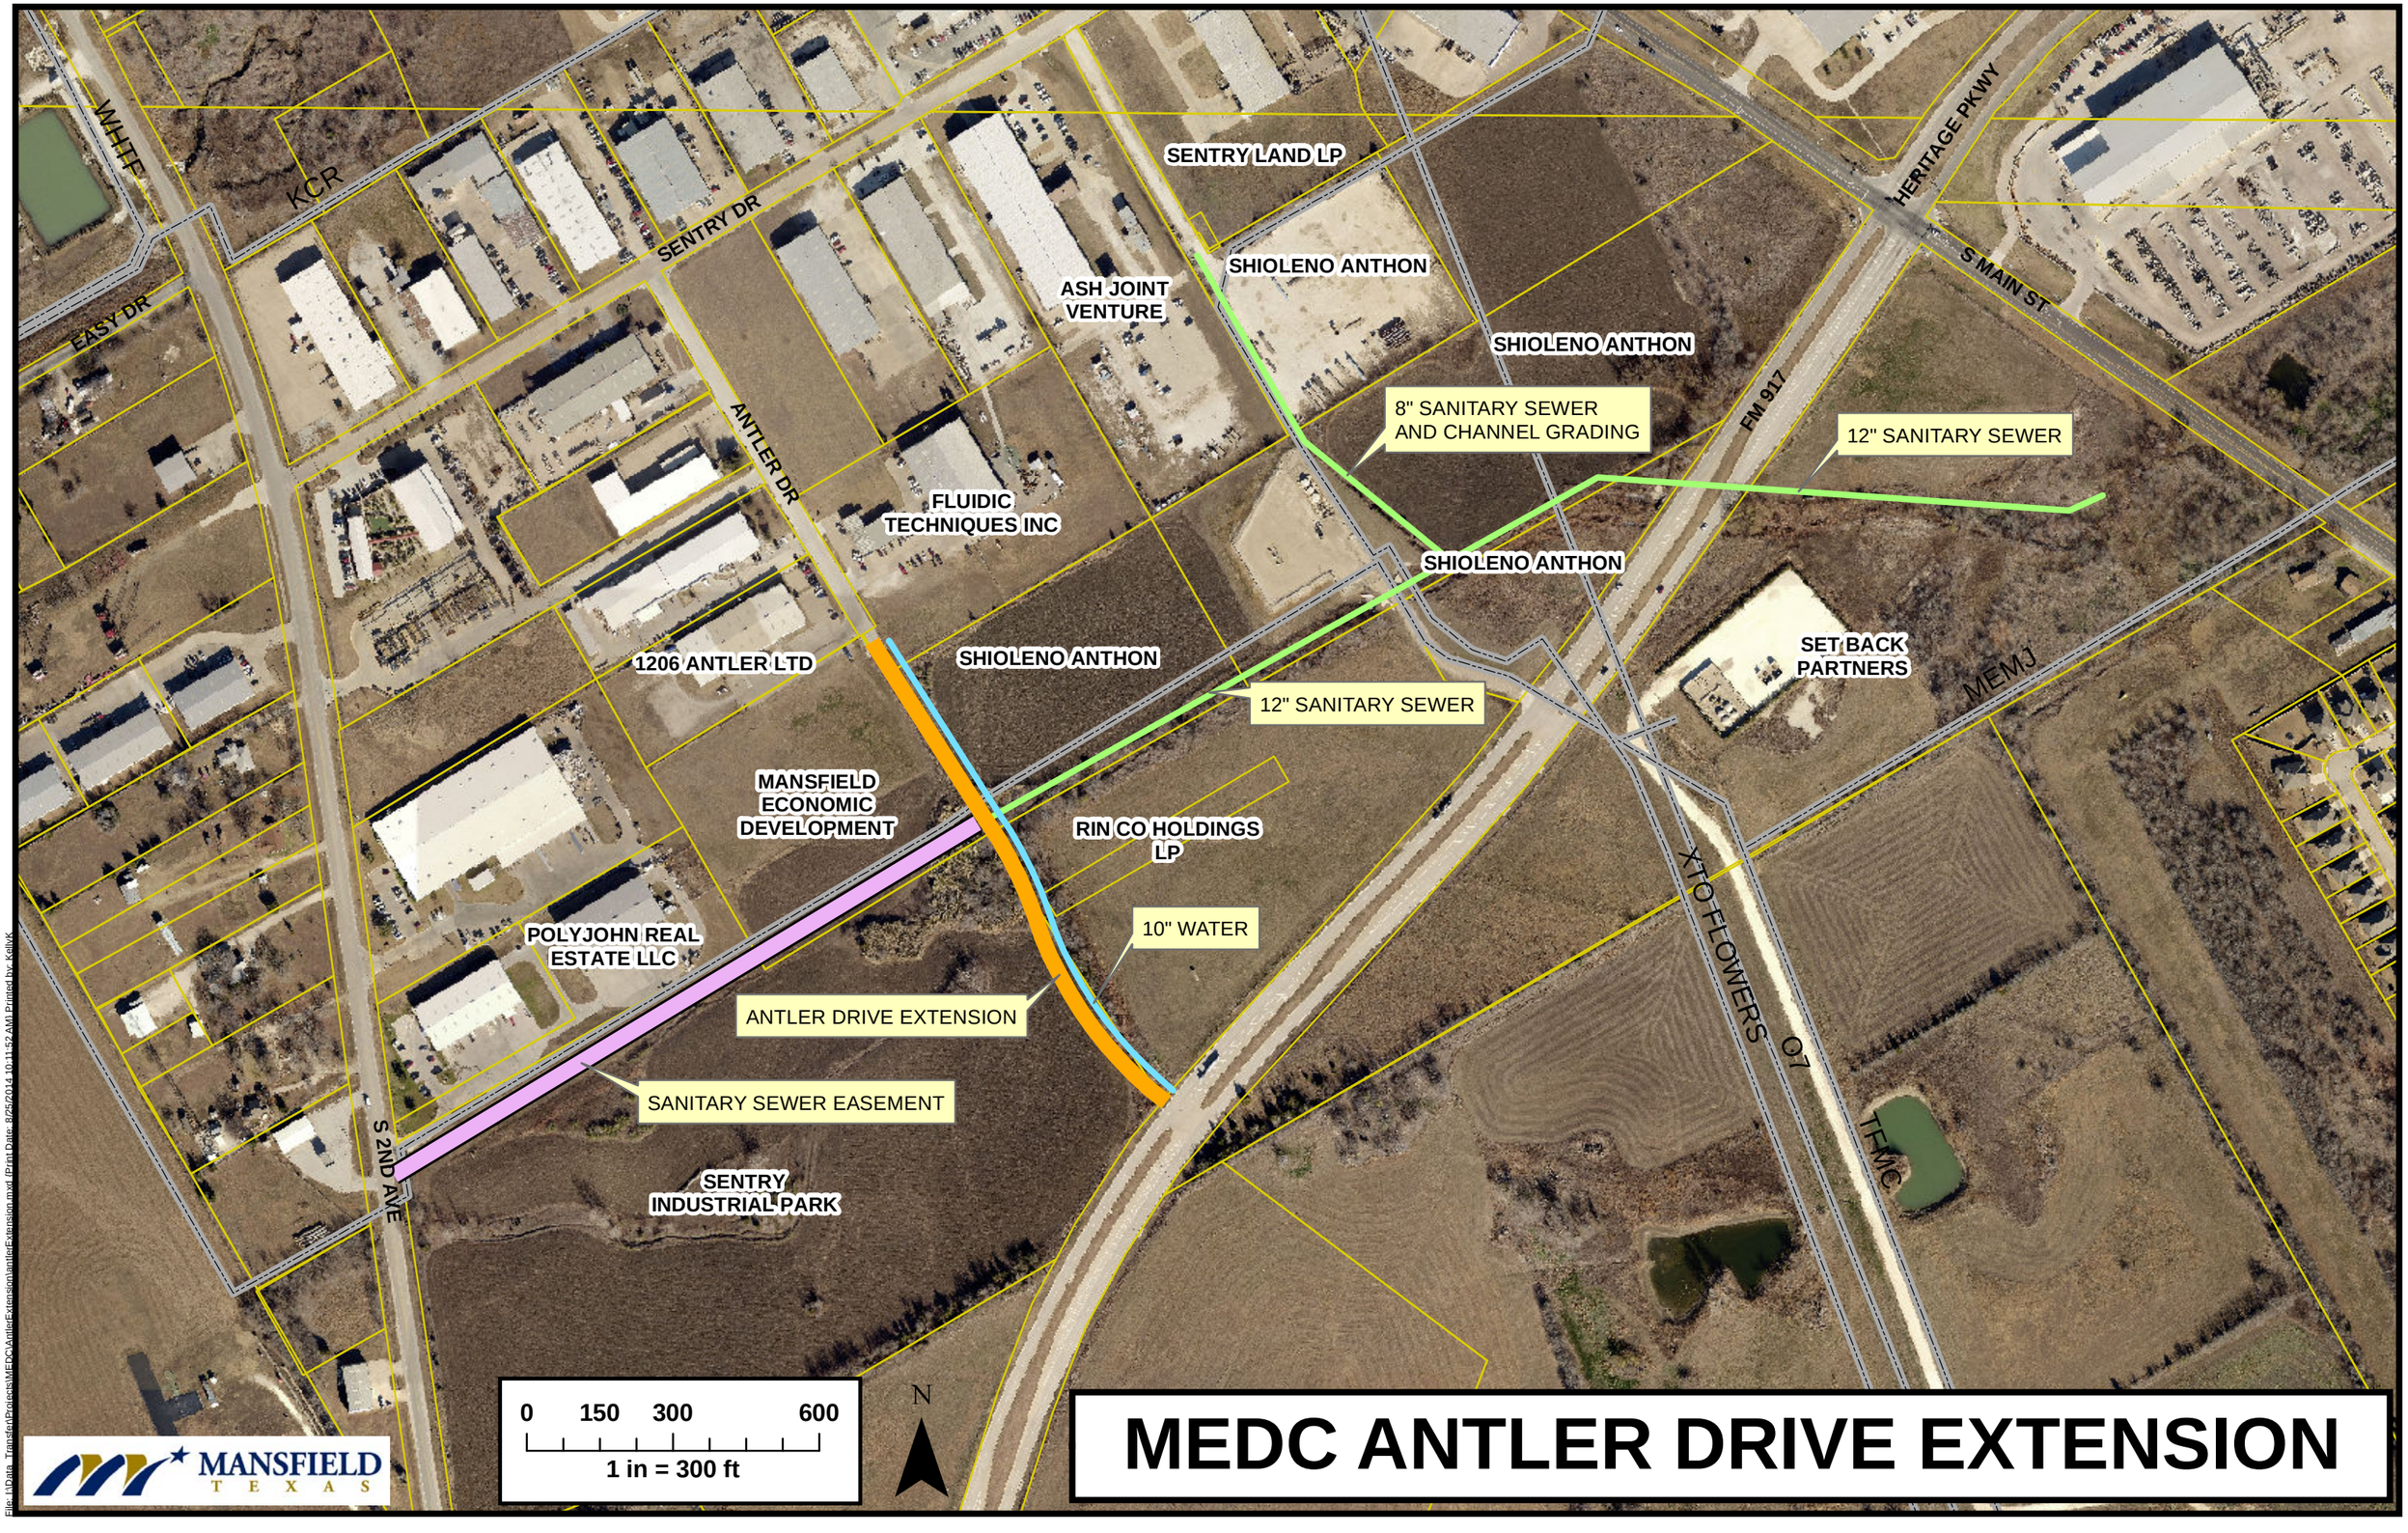
MEDC ANTLER DRIVE EXTENSION
SENTRY LAND LP
SHIOLENO ANTHON
ASH JOINT VENTURE
SHIOLENO ANTHON
8" SANITARY SEWER AND CHANNEL GRADING
12" SANITARY SEWER
FLUIDIC TECHNIQUES INC
SHIOLENO ANTHON
1206 ANTLER LTD
SHIOLENO ANTHON
12" SANITARY SEWER
SET BACK PARTNERS
MANSFIELD ECONOMIC DEVELOPMENT
RIN CO HOLDINGS LP
10" WATER
POLYJOHN REAL ESTATE LLC
ANTLER DRIVE EXTENSION
SANITARY SEWER EASEMENT
SENTRY INDUSTRIAL PARK
WHITE
KCR
EASY DR
SENTRY DR
ANTLER DR
S 2ND AVE
HERITAGE PKWY
S MAIN ST
FM 917
MEMJ
XTO FLOWERS
O7
TFMC
0 150 300 600
1 in = 300 ft
N
MANSFIELD TEXAS