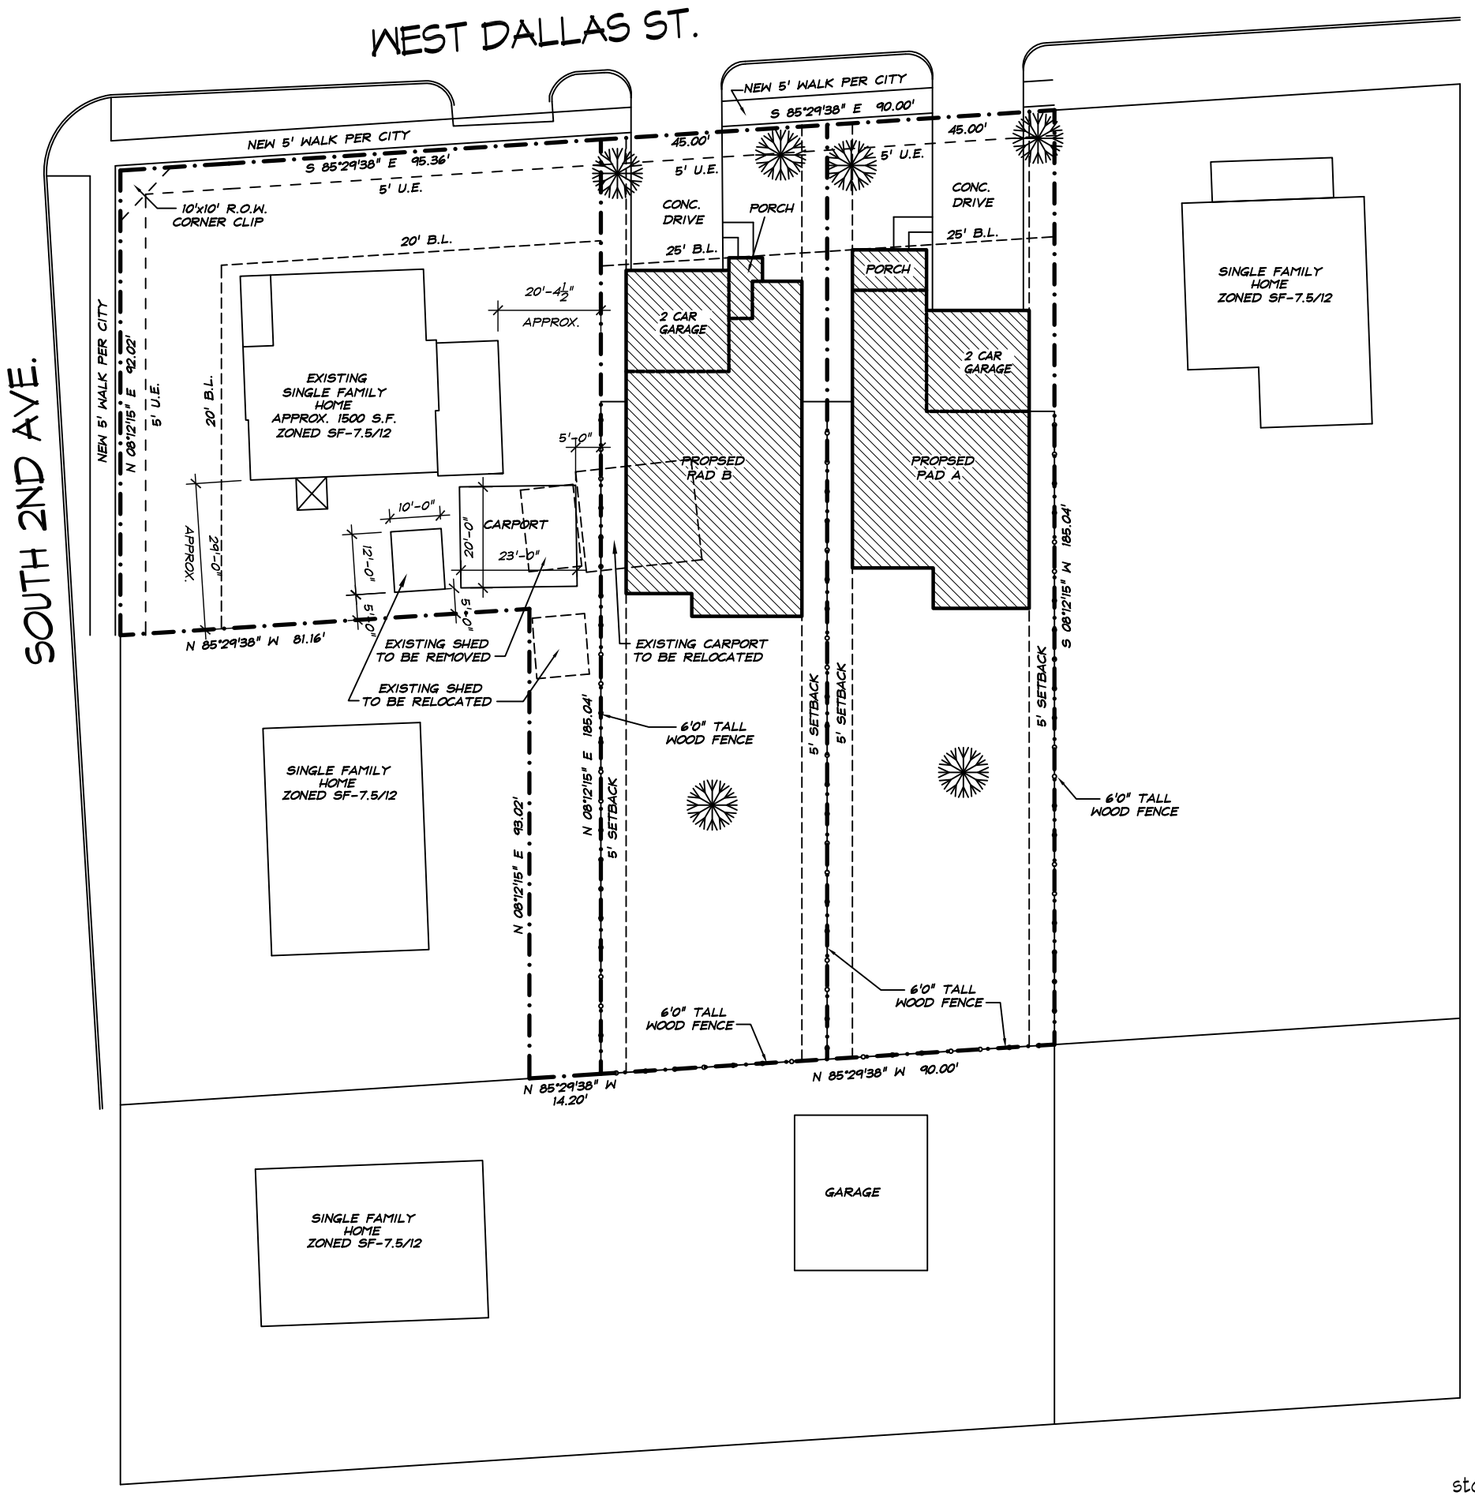

VICINITY MAP

PROPOSED CONCEPT ELEVATIONS

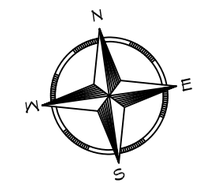

DEVELOPER:
MANSFIELD CUSTOM HOMES
PO BOX 1927
MANSFIELD, TX 76063
PH. (682) 552-4374
stoneyshort@posseconstruction.net

OWNER:
BECKY FOUNTAIN
211 W. DALLAS ST.
MANSFIELD, TX 76063
PH. (817) 253-3698
beckyfountain@att.net

REGISTERED ARCHITECT TERRY G. HAWKINS 13649 STATE OF TEXAS

180285

211 W. DALLAS ST.

ZC#18-003

211 W. DALLAS ST.
LOT 14 A BLOCK 47
MANSFIELD ADDITION
MANSFIELD, TX
TARRANT COUNTY

DATE: 1-31-18
2-6-18
2-21-18
2-27-18
3-8-18

SHEET Title:

DEVELOPEMENT PLAN
EXHIBIT B
SCALE = 1:30

No.10 DESIGN GROUP

218 N. WALNUT CREEK DR. MANSFIELD TEXAS 76063
817.477.1324 METRO 817.477.3883 FAX
ARCHITECTS

© COPYRIGHT 2010 NO. 10 DESIGN GROUP

SHEET No.:
1 OF 1