
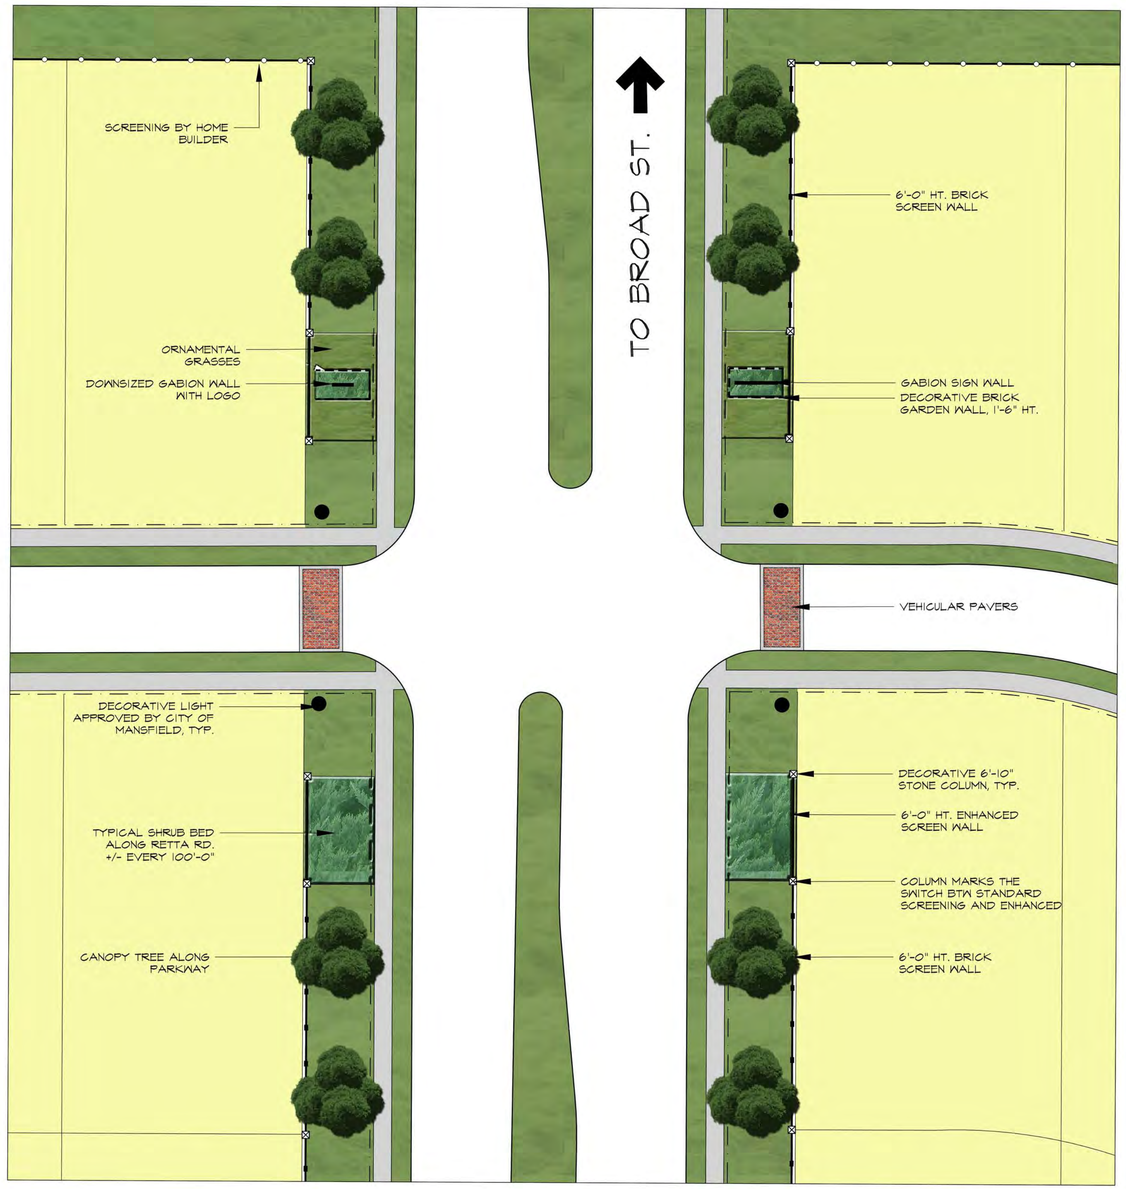


RETTA RD. ENTRY LAYOUT PLAN

NOTE: ENTRY LAYOUT PLAN IS ONLY SHOWING SOUTH BOUND APPROACH. LAYOUT WILL BE MIRRORED FOR NORTH BOUND APPROACH.

NOTE:
ALL IMPROVEMENTS SHOWN ON THIS PLAN ARE CONCEPTUAL IN NATURE.

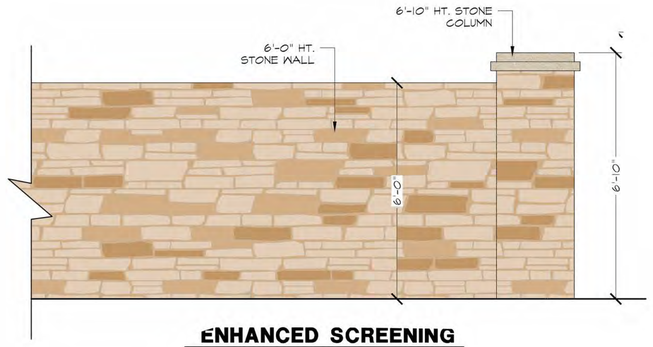


ENHANCED SCREENING WALL



OVERALL LAYOUT PLAN



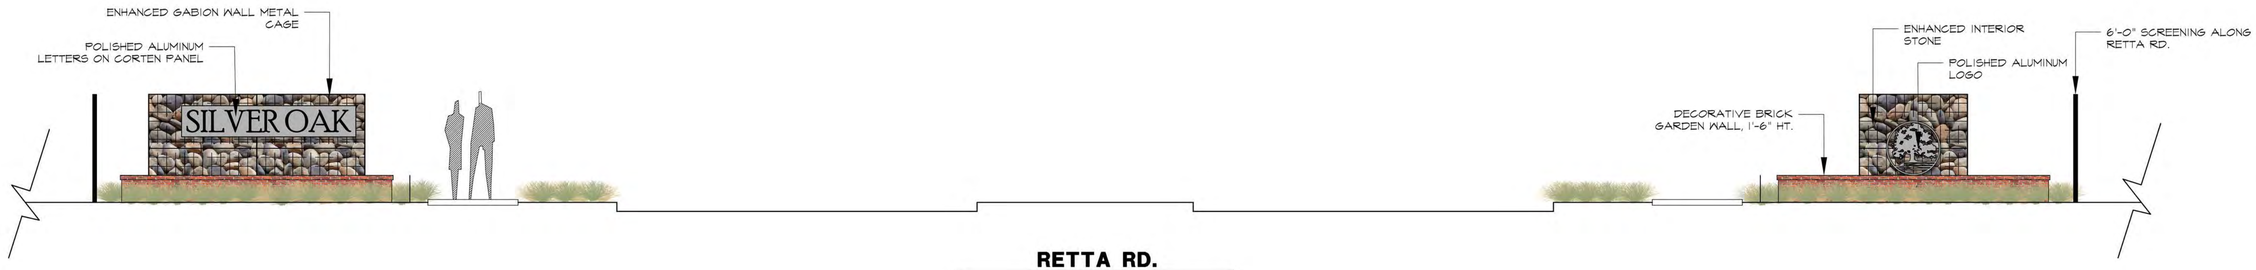

RETTA RD. ELEVATION

STUDIO 13 DESIGN GROUP
Studio 13 Design Group, PLLC.
386 W. Main Street
Lewisville, Texas 75057
469-635-1900
TBAE Firm #BR643

THESE DOCUMENTS ARE FOR INTERIM REVIEW ONLY AND NOT INTENDED FOR CONSTRUCTION OR BIDDING PURPOSES.

Submittal 10-24-2018

NORTH

20 10 0 20

1" = 20' - 0"

Bar is one inch on original drawing. If not one inch on this sheet, adjust scale as necessary.

One Inch

ENHANCED ENTRYWAY PLAN

ALTERNATE ENTRY PLAN

Silver Oak

City of Mansfield, Johnson County, Texas

#	PLAN REVIEW REVISIONS	BY	DATE
0			

PROJECT
CONCEPT

SHEET
C2 of 2

ZC#18-025

Plotted by: ###### Plot Date: 10/##/2018 8:46:28 AM
Drawing: S:\Projects\BBC002-Silver Oak\Concepts\Silveroak - Concept.dwg Saved By: StationB Save Time: 10/##/2018 8:48:57 AM