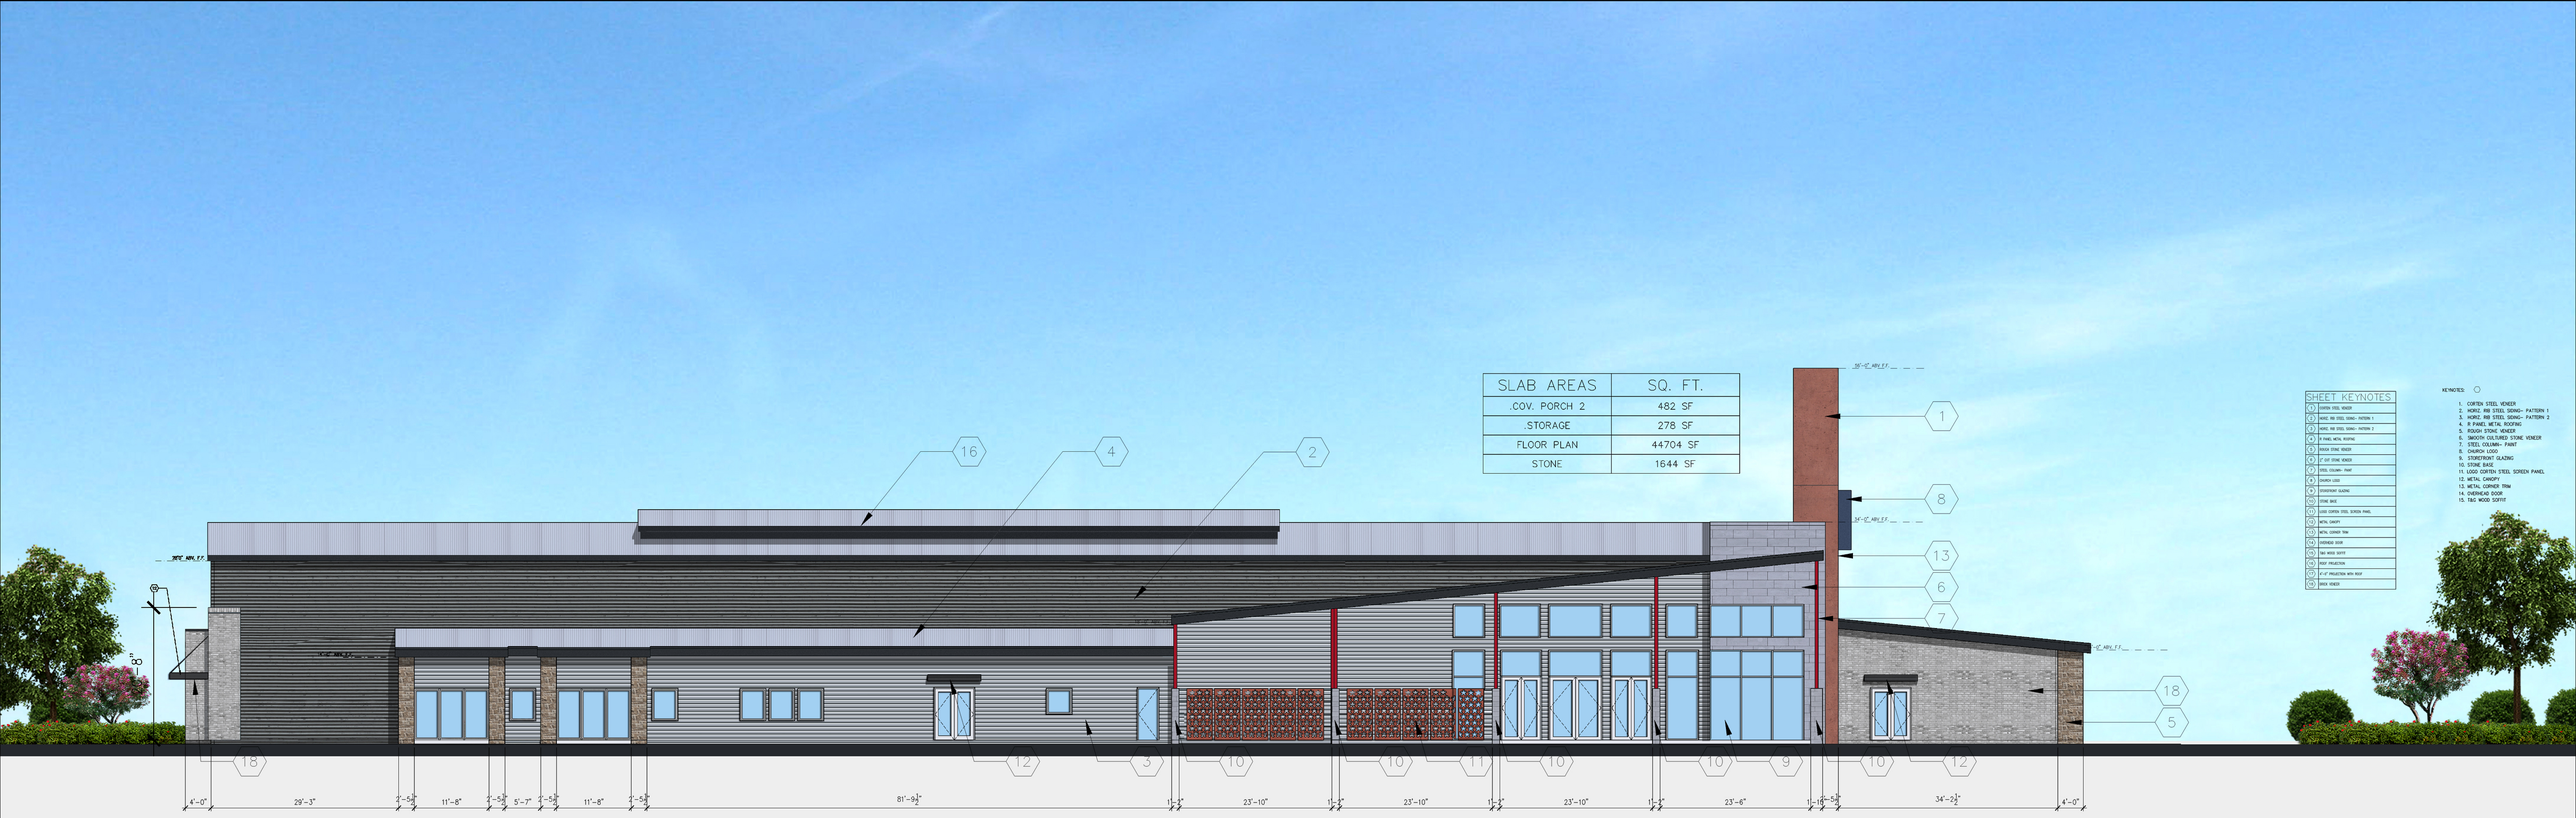

SLAB AREAS	SQ. FT.
.COV. PORCH 2	482 SF
.STORAGE	278 SF
FLOOR PLAN	44704 SF
STONE	1644 SF

SHEET KEYNOTES	
1	CORTEN STEEL VENEER
2	MORIZ RIB STEEL SIDING- PATTERN 1
3	MORIZ RIB STEEL SIDING- PATTERN 2
4	R PANEL METAL ROOFING
5	ROUGH STONE VENEER
6	SMOOTH CULTURED STONE VENEER
7	STEEL COLUMN- PAINT
8	CHURCH LOGO
9	STOREFRONT GLAZING
10	STONE BASE
11	LOGO CORTEN STEEL SCREEN PANEL
12	METAL CANOPY
13	METAL CORNER TRIM
14	OVERHEAD DOOR
15	T&G WOOD SOFFIT
16	ROOF PROJECTION
17	4'-0" PROJECTION WITH ROOF
18	BRICK VENEER

KEYNOTES:

1. CORTEN STEEL VENEER
2. MORIZ RIB STEEL SIDING- PATTERN 1
3. MORIZ RIB STEEL SIDING- PATTERN 2
4. R PANEL METAL ROOFING
5. ROUGH STONE VENEER
6. SMOOTH CULTURED STONE VENEER
7. STEEL COLUMN- PAINT
8. CHURCH LOGO
9. STOREFRONT GLAZING
10. STONE BASE
11. LOGO CORTEN STEEL SCREEN PANEL
12. METAL CANOPY
13. METAL CORNER TRIM
14. OVERHEAD DOOR
15. T&G WOOD SOFFIT

1
8
4
4
16
2
4
12
9
12
9
7
7
7
14
17
18
4'-0"
90'-4"
41'-10½"
41'-6"
34'-5"
4'-0"
14'-4"
4'-0"
57'-6"
4'-0"

56'-0" ABV. F.F.
34'-0" ABV. F.F.
28'-0" ABV. F.F.
28'-0" ABV. F.F.
18'-0" ABV. F.F.
14'-0" ABV. F.F.
18'-0" ABV. F.F.
14'-0" ABV. F.F.
1
2
3
3
4
5
6
7
7
9
10
12
13
14
15
16
18
18
11'-5 1/2"
31'-11"
48'-0 1/2"
26'-2"
48'-2"
31'-9 1/2"
26'-9 1/2"

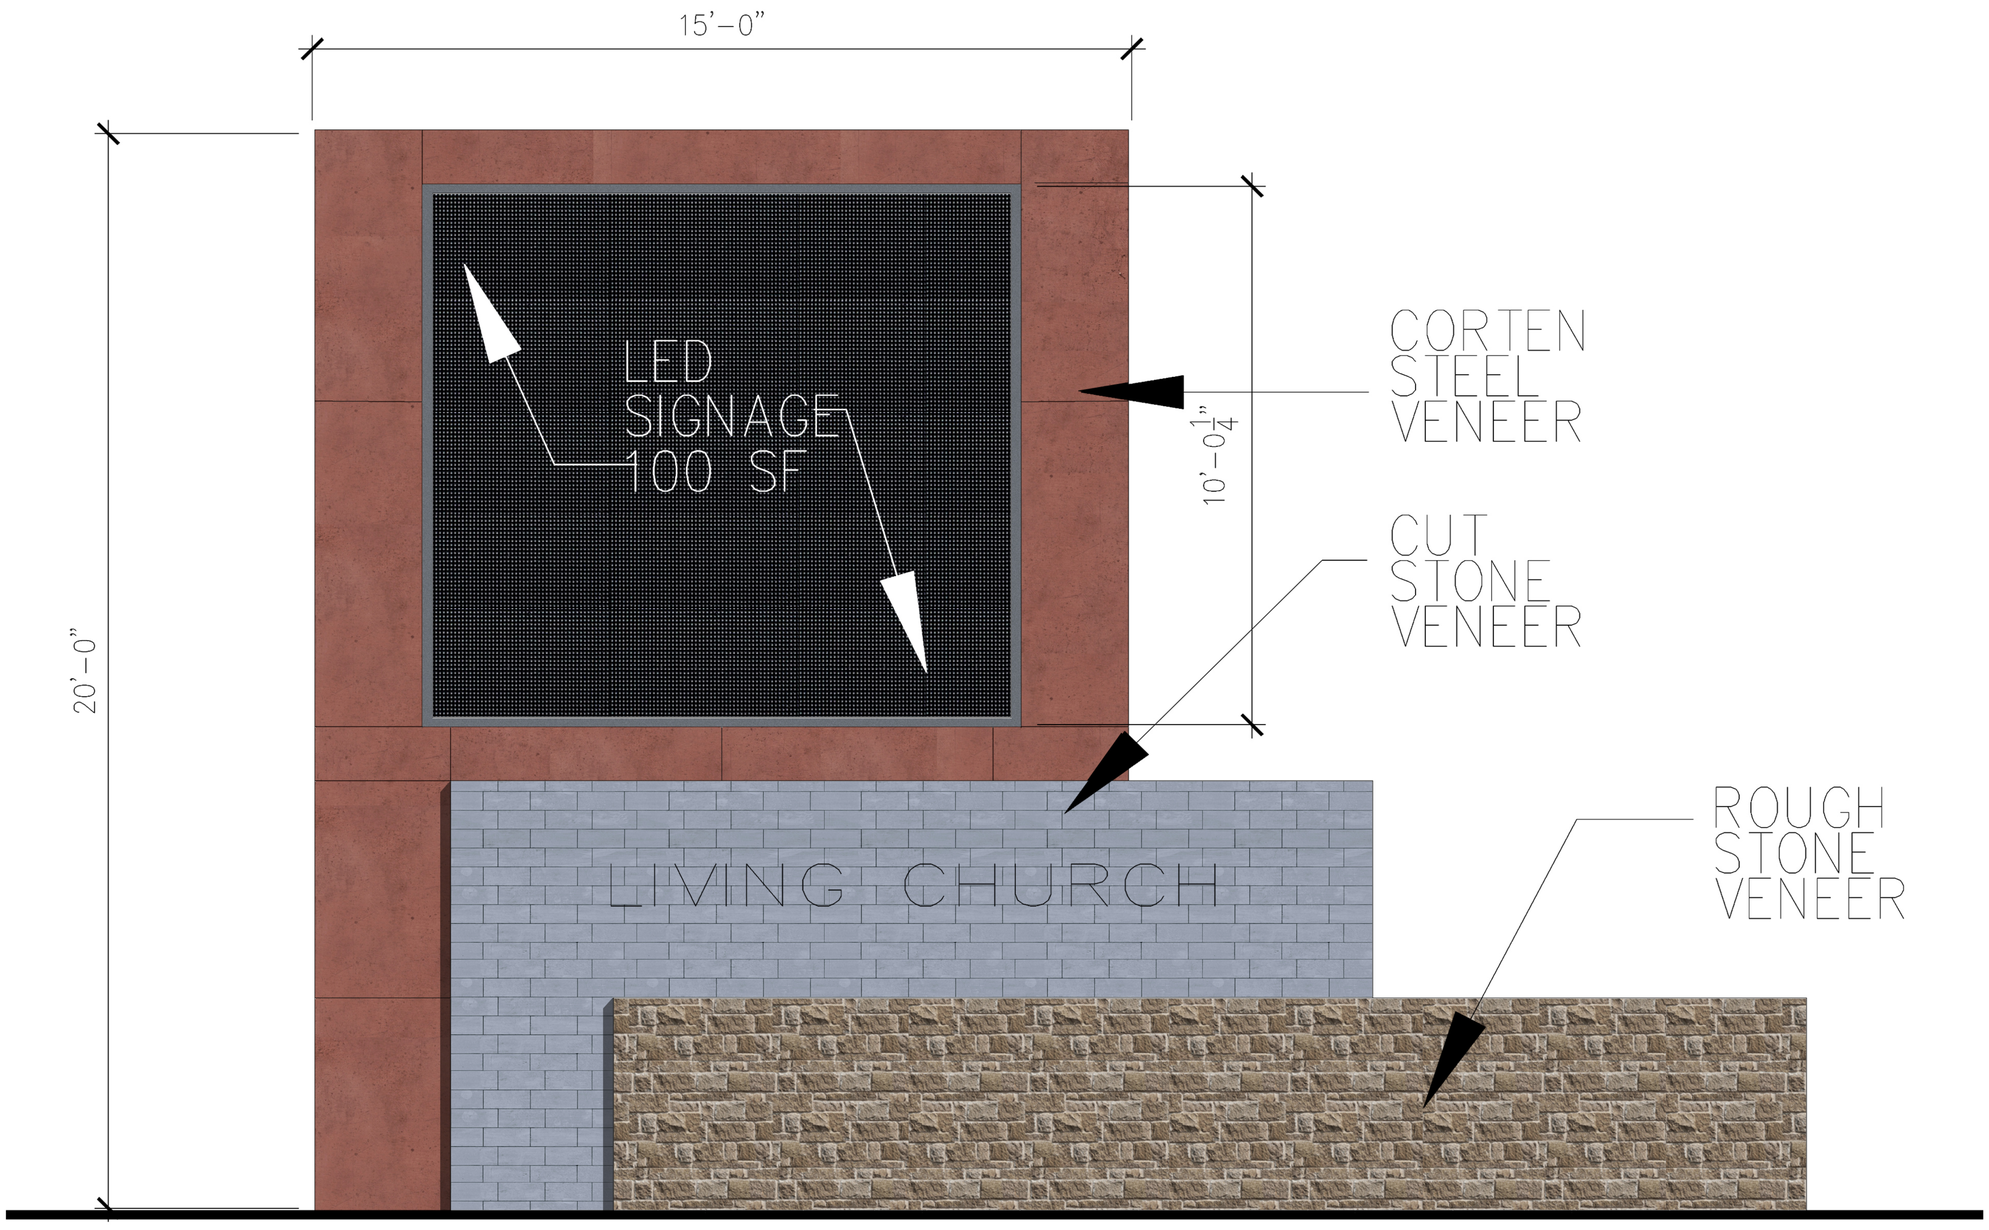

20' LED PYLON SIGN