



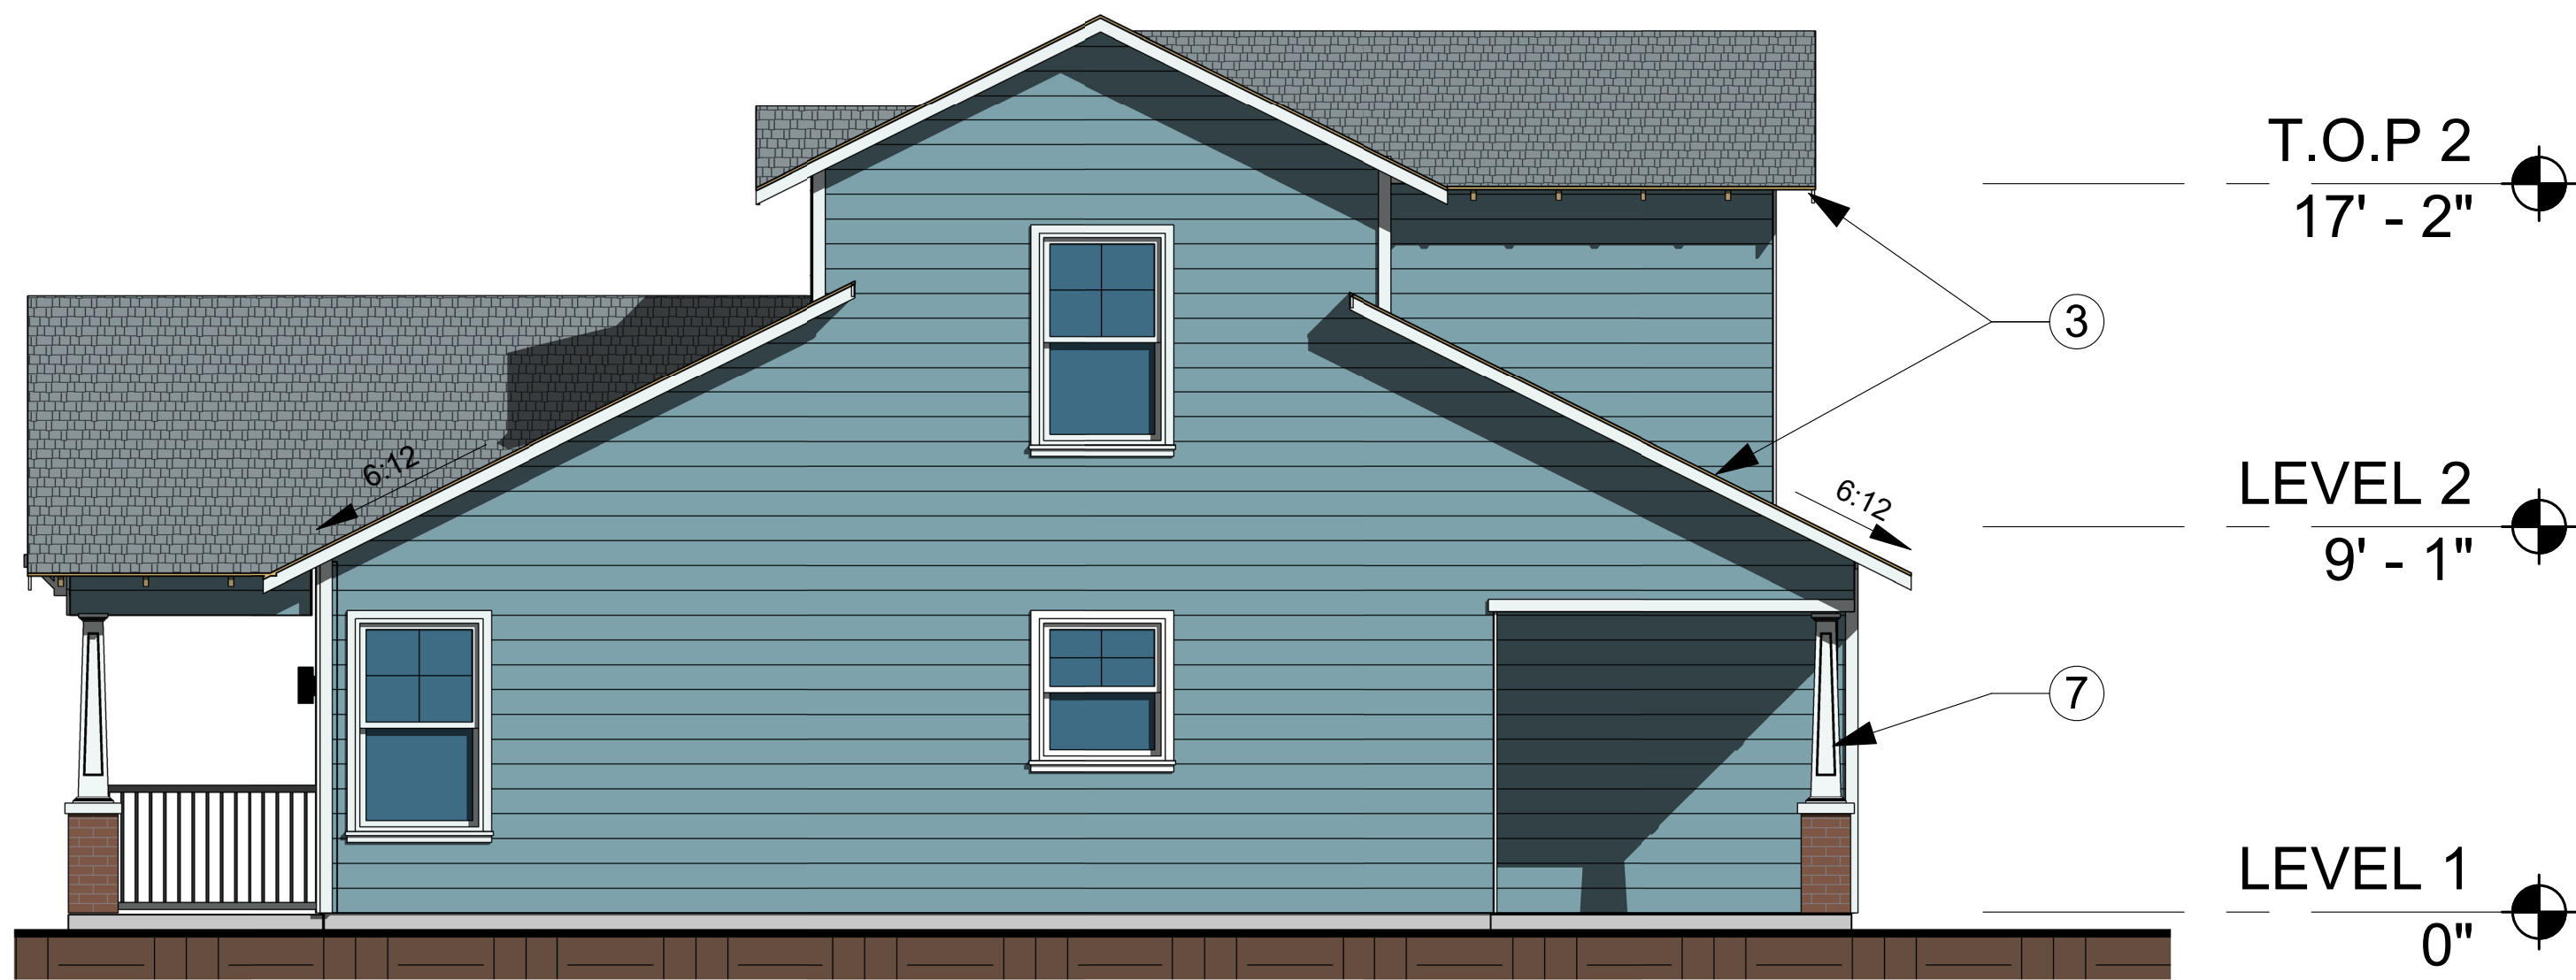


4 RIGHT ELEVATION
1/8" = 1'-0"

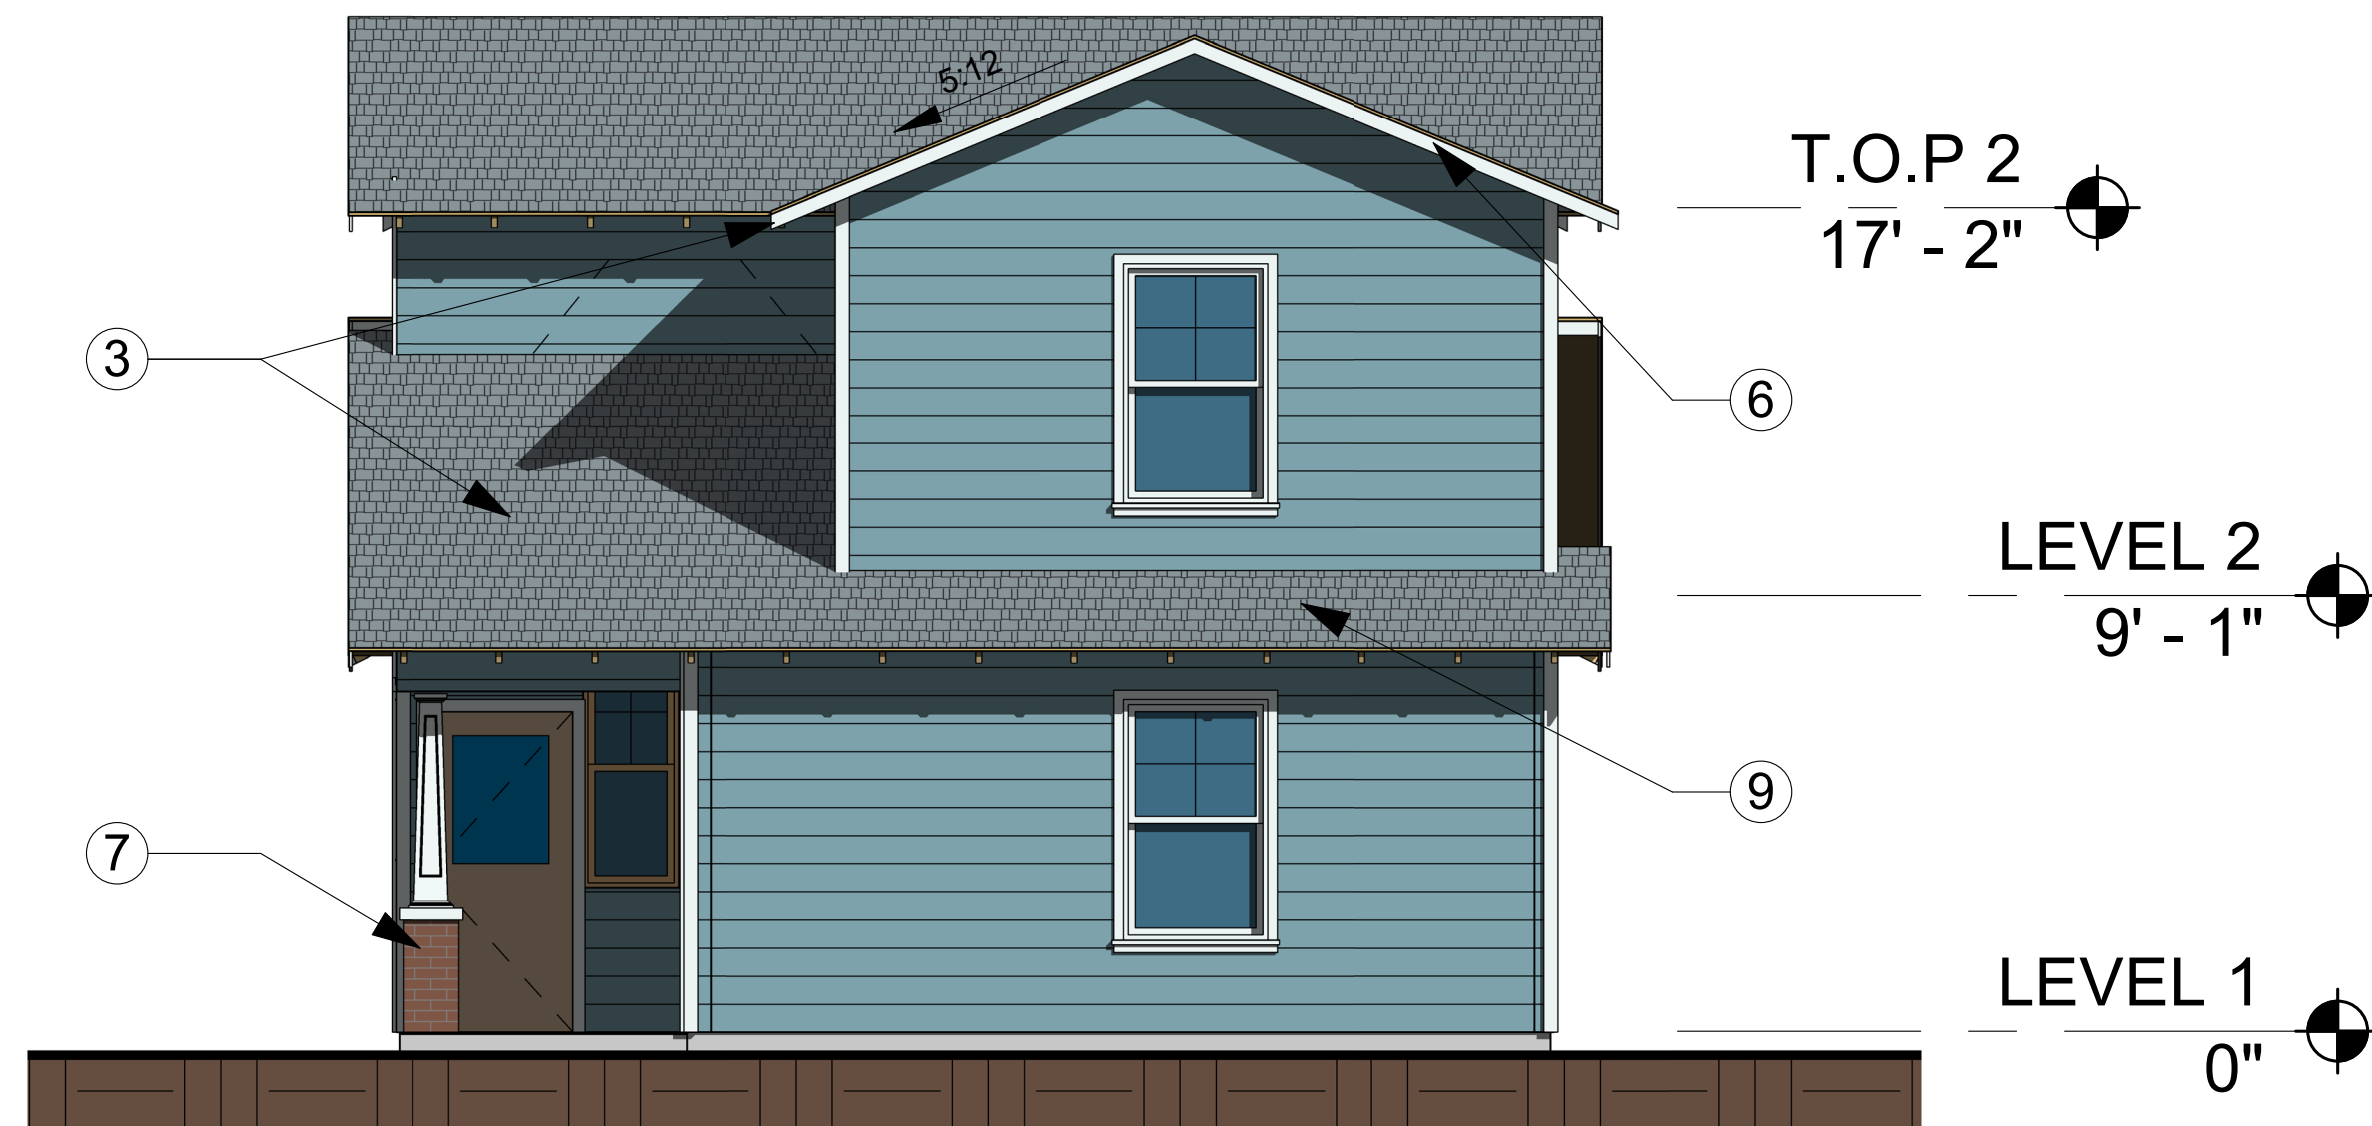

2 REAR ELEVATION
1/8" = 1'-0"

ELEVATION NOTES


1. DORMER ELEMENT
2. FACADE OFFSET (12" MIN.)
3. VARIED ROOF LINE
4. SCONE LIGHTING
5. ROOF OVERHANG
6. GABLE ROOF ELEMENT
7. PORCH COLUMN (8" SQ MIN.)
8. RAILING
9. HORIZONTAL BANDING

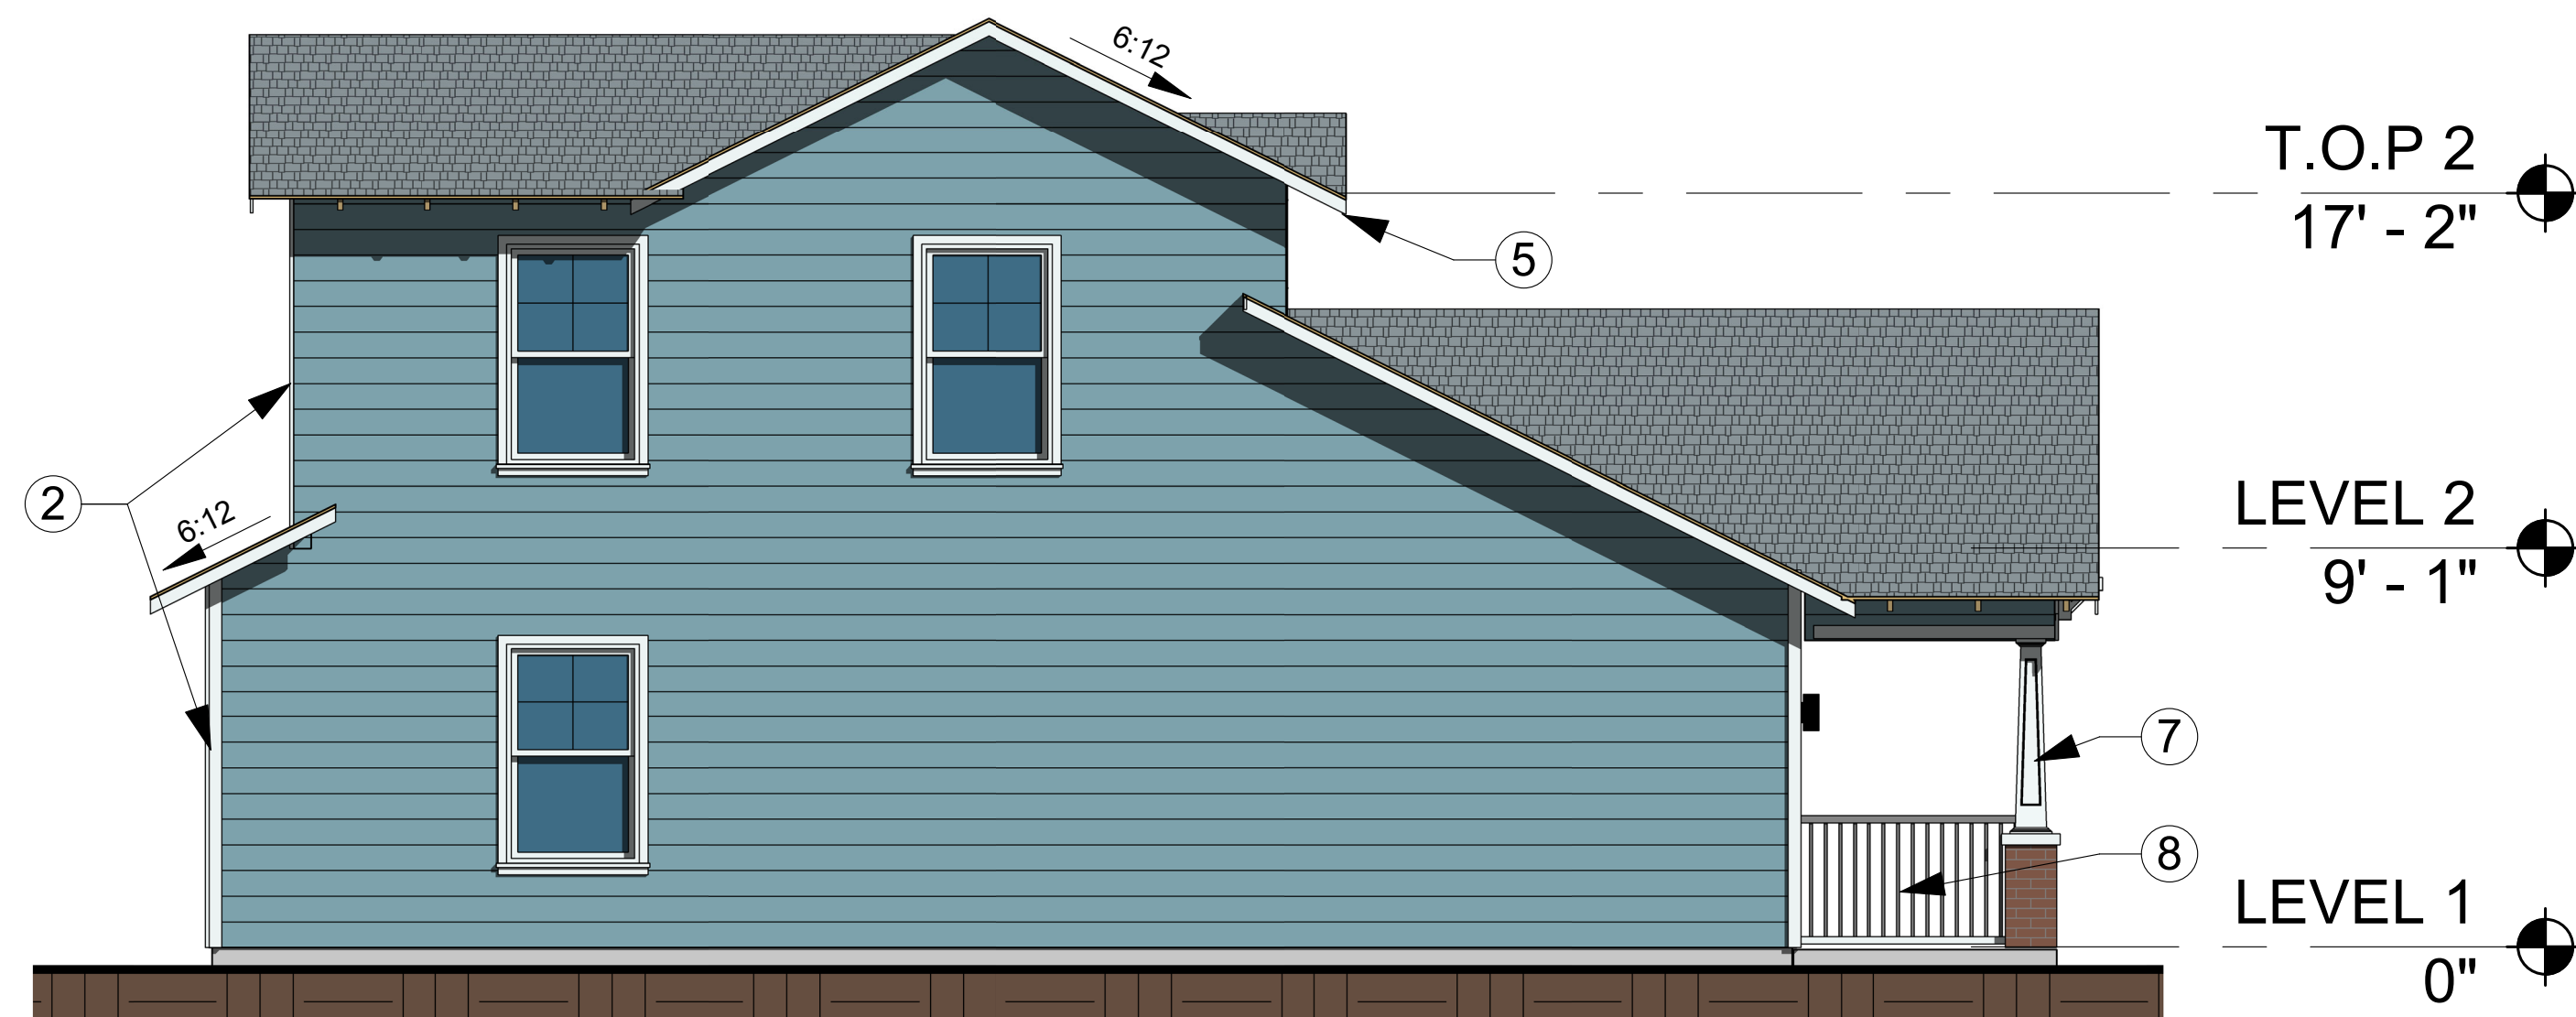

3 LEFT ELEVATION
1/8" = 1'-0"



06/08/2022
Job #: 21301

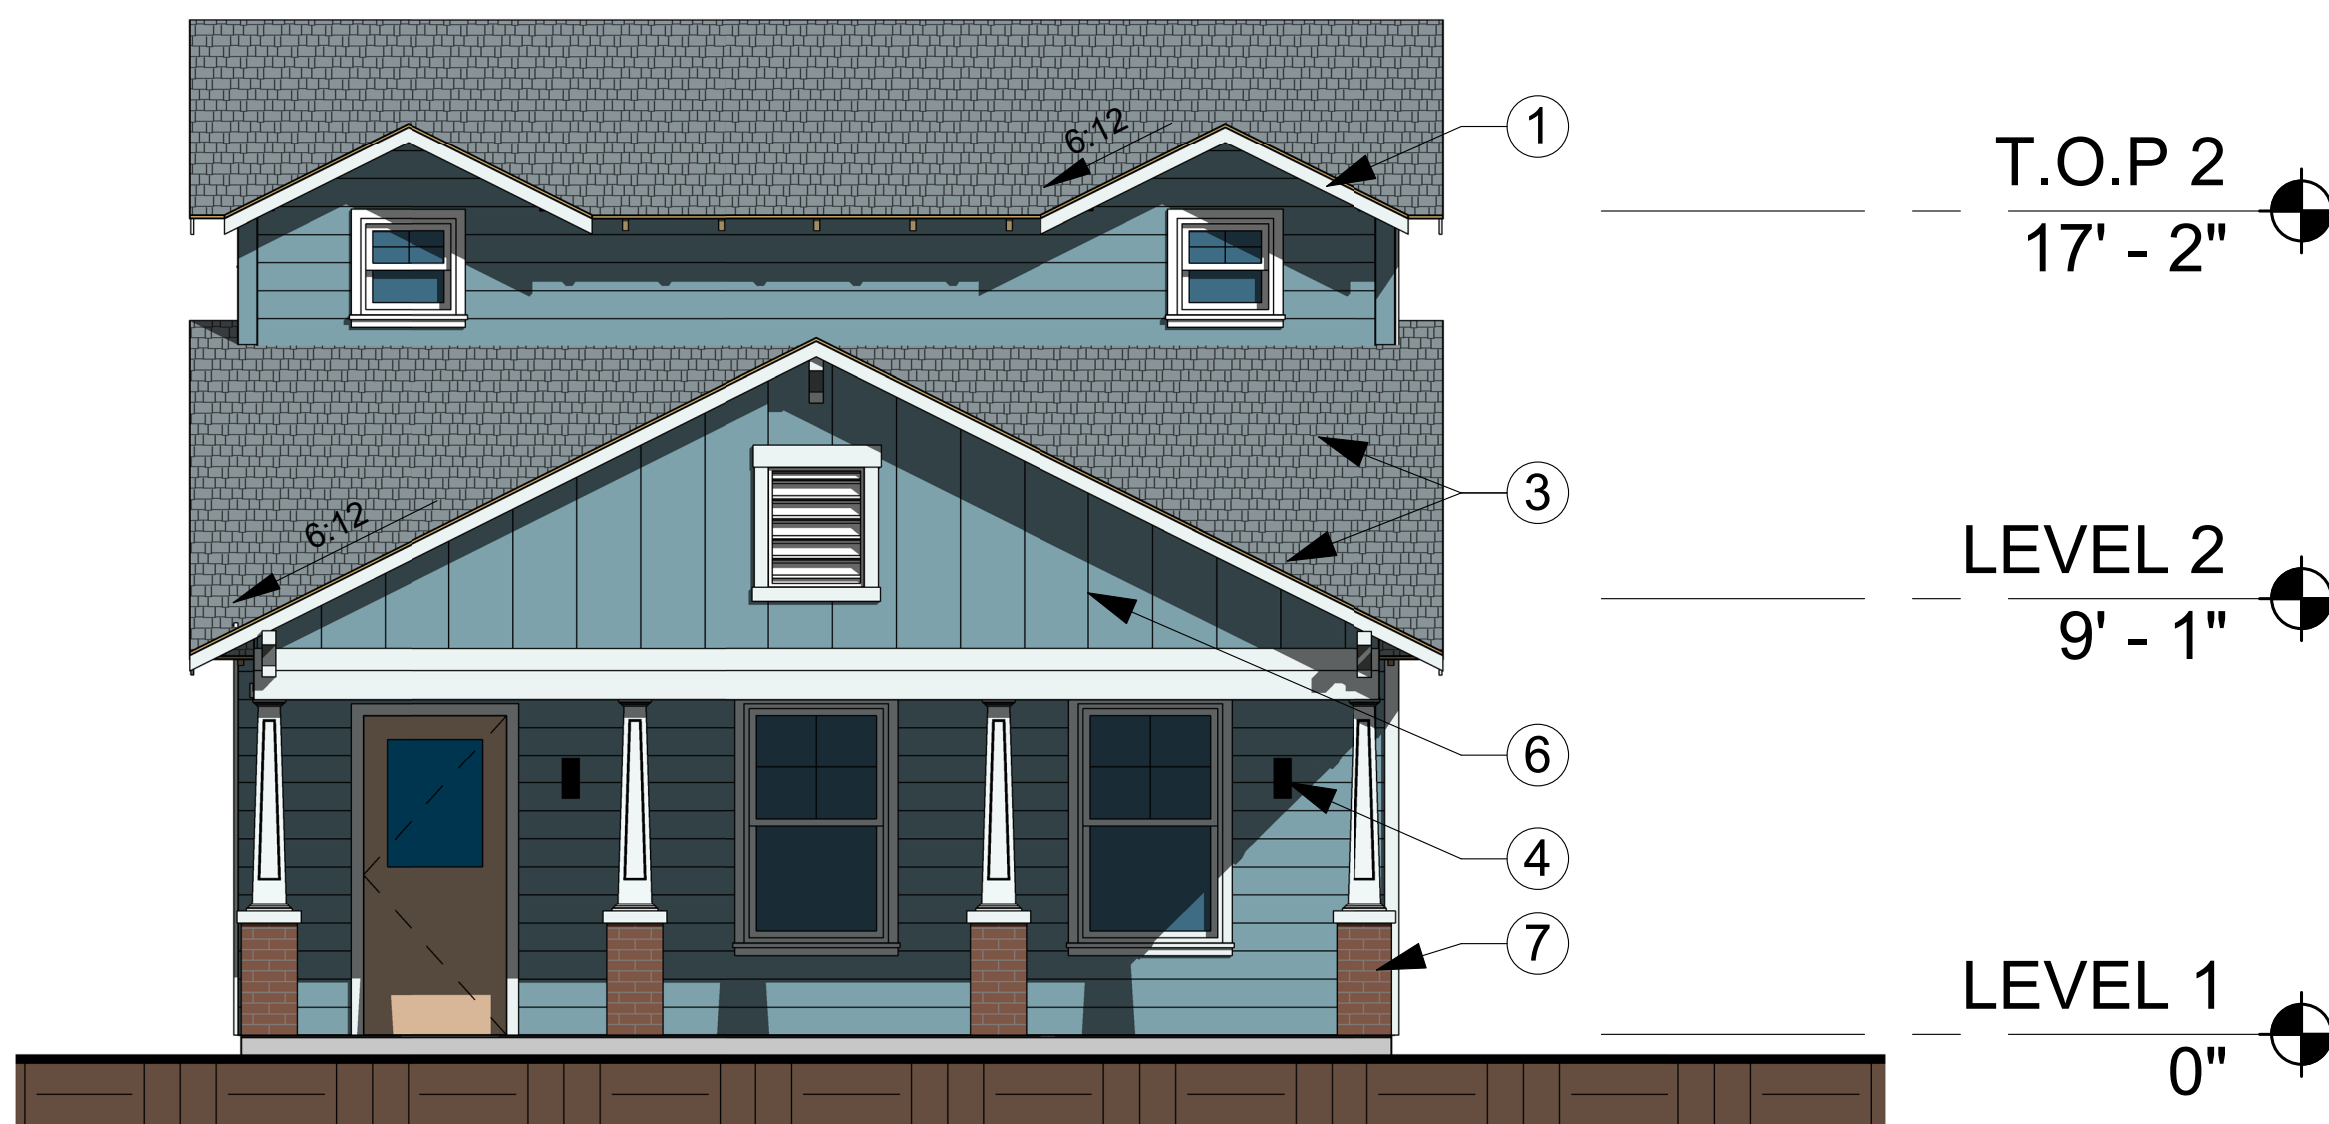

1 FRONT ELEVATION
1/8" = 1'-0"

EXTERIOR MATERIAL LEGEND

	BRICK, COLOR TBD
	ASPHALT SHINGLES, COLOR TBD
	FIBER CEMENT TRIM, COLOR TBD
	FIBER CEMENT SIDING, COLOR TBD

LOT 15
MOUNT ZION ESTATES
V.388-11, P.134
P.R.T.C.T
2.997 ACRES

HABITAT FOR HUMANITY
3/2 (1,240 sf)
Mansfield, Texas

EXHIBIT C1
ELEVATIONS

ZC#20-021

OWNER

CHRISTINE PANAGOPOULOS
TRINITY HABITAT FOR HUMANITY
(817)926-9219
C.PANAGOPOULOS@TRINITYHABITAT.ORG
9333 N. NORMAN DALE ST.
FORT WORTH, TX 76116

CIVIL ENGINEER


MICHAEL THOMAS
MJ THOMAS ENGINEERING, LLC
(817)996-3446
MICKEYT@MUTHOMASENG.COM
4700 BRYANT IRVIN CT, STE 204
FORT WORTH, TX 76107

ARCHITECT


JAMES LAWRENCE
MEL/ARCH STUDIO
(817) 228-7175
JAMES@MELARCH.COM
1201 EVANS AVE., STE 300
FORT WORTH, TX 76104




4 RIGHT ELEVATION
1/8" = 1'-0"

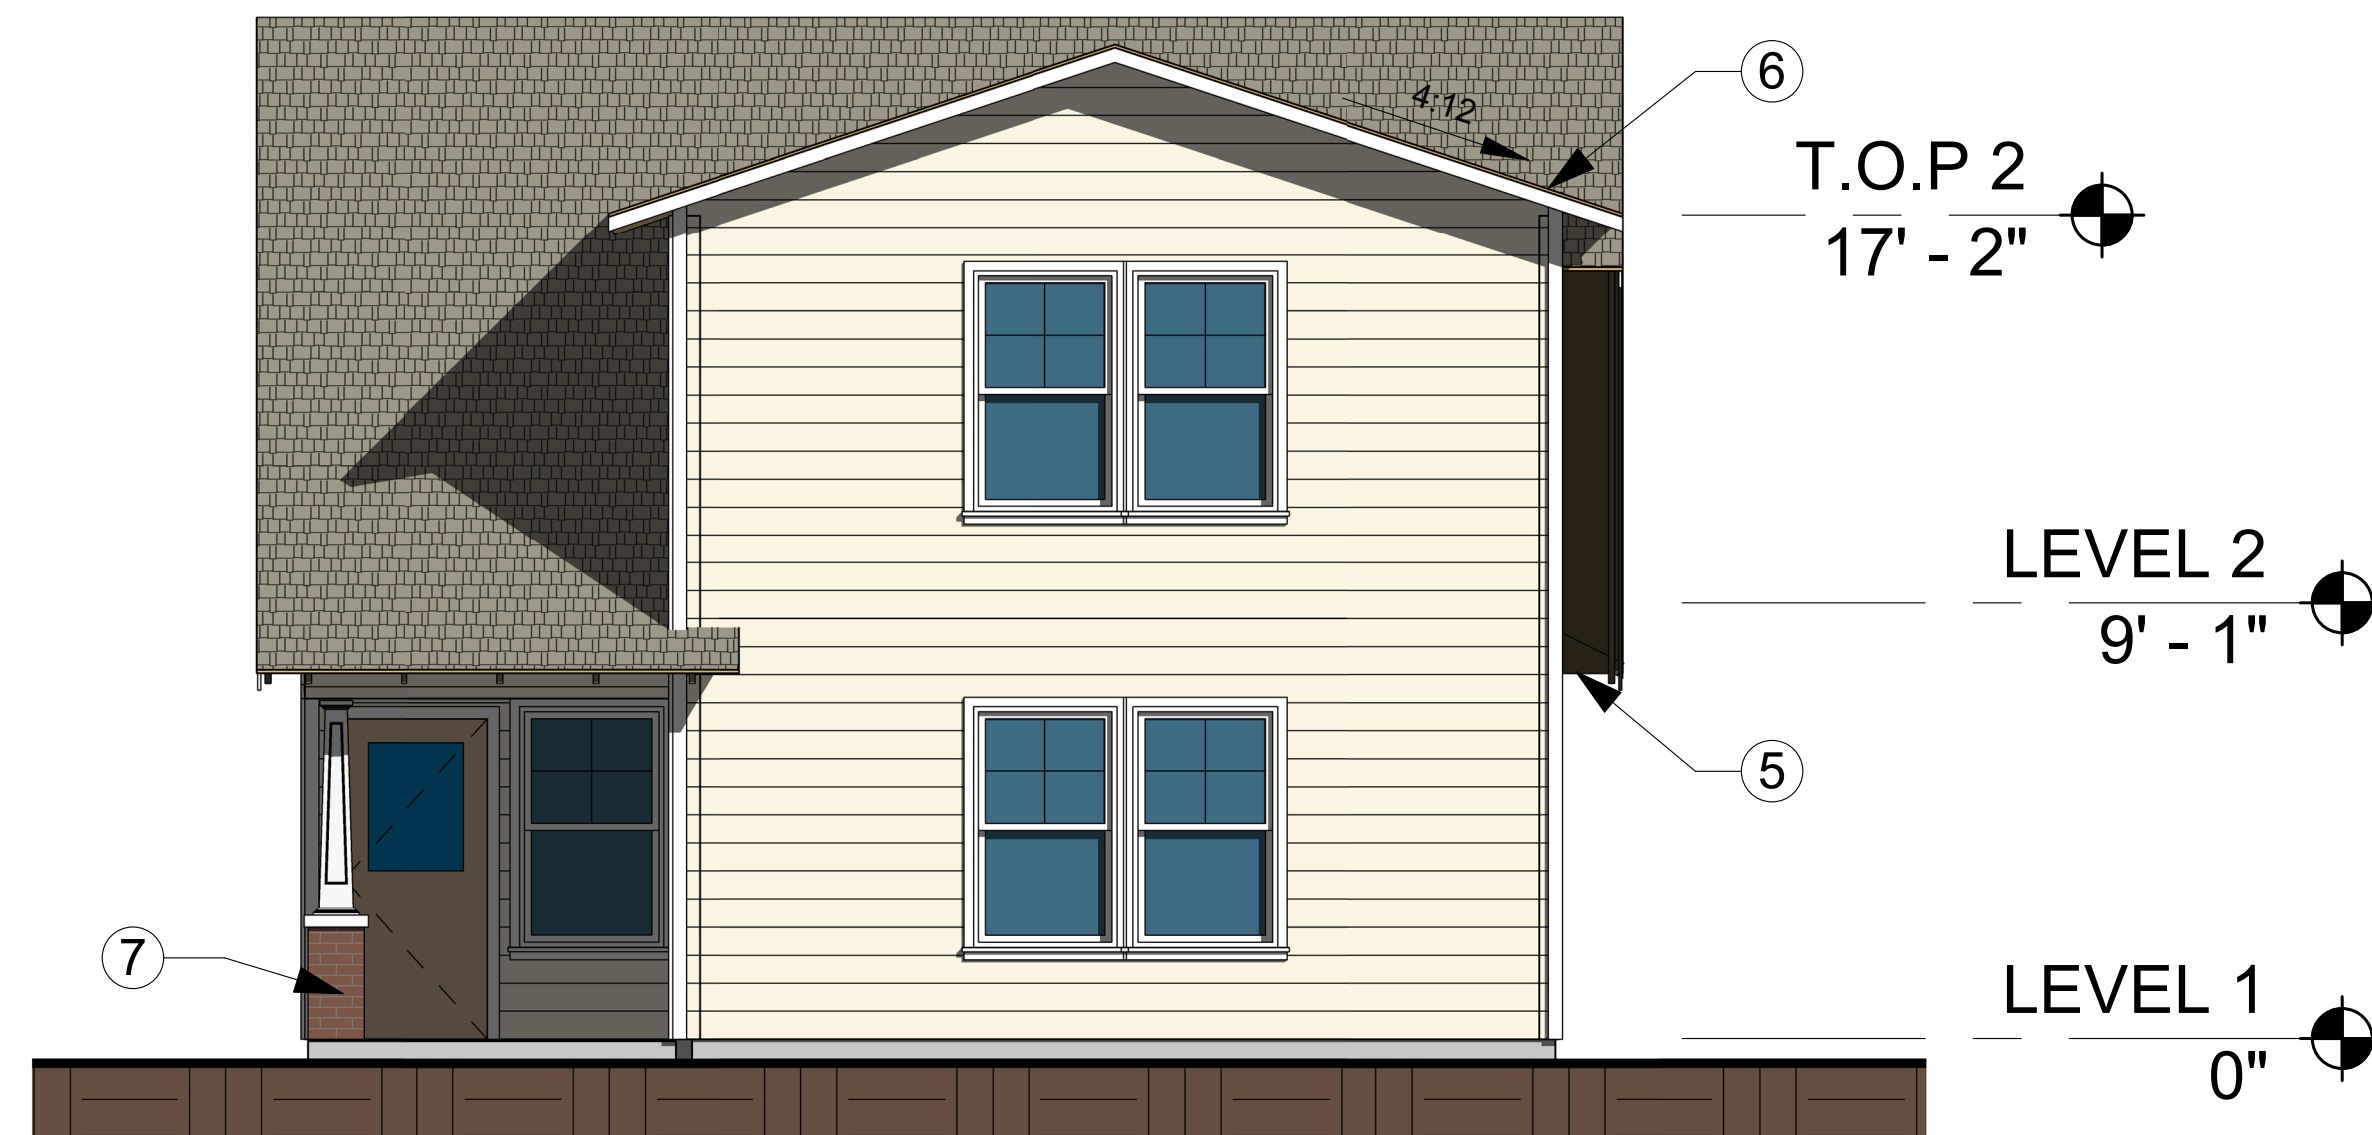

2 REAR ELEVATION
1/8" = 1'-0"

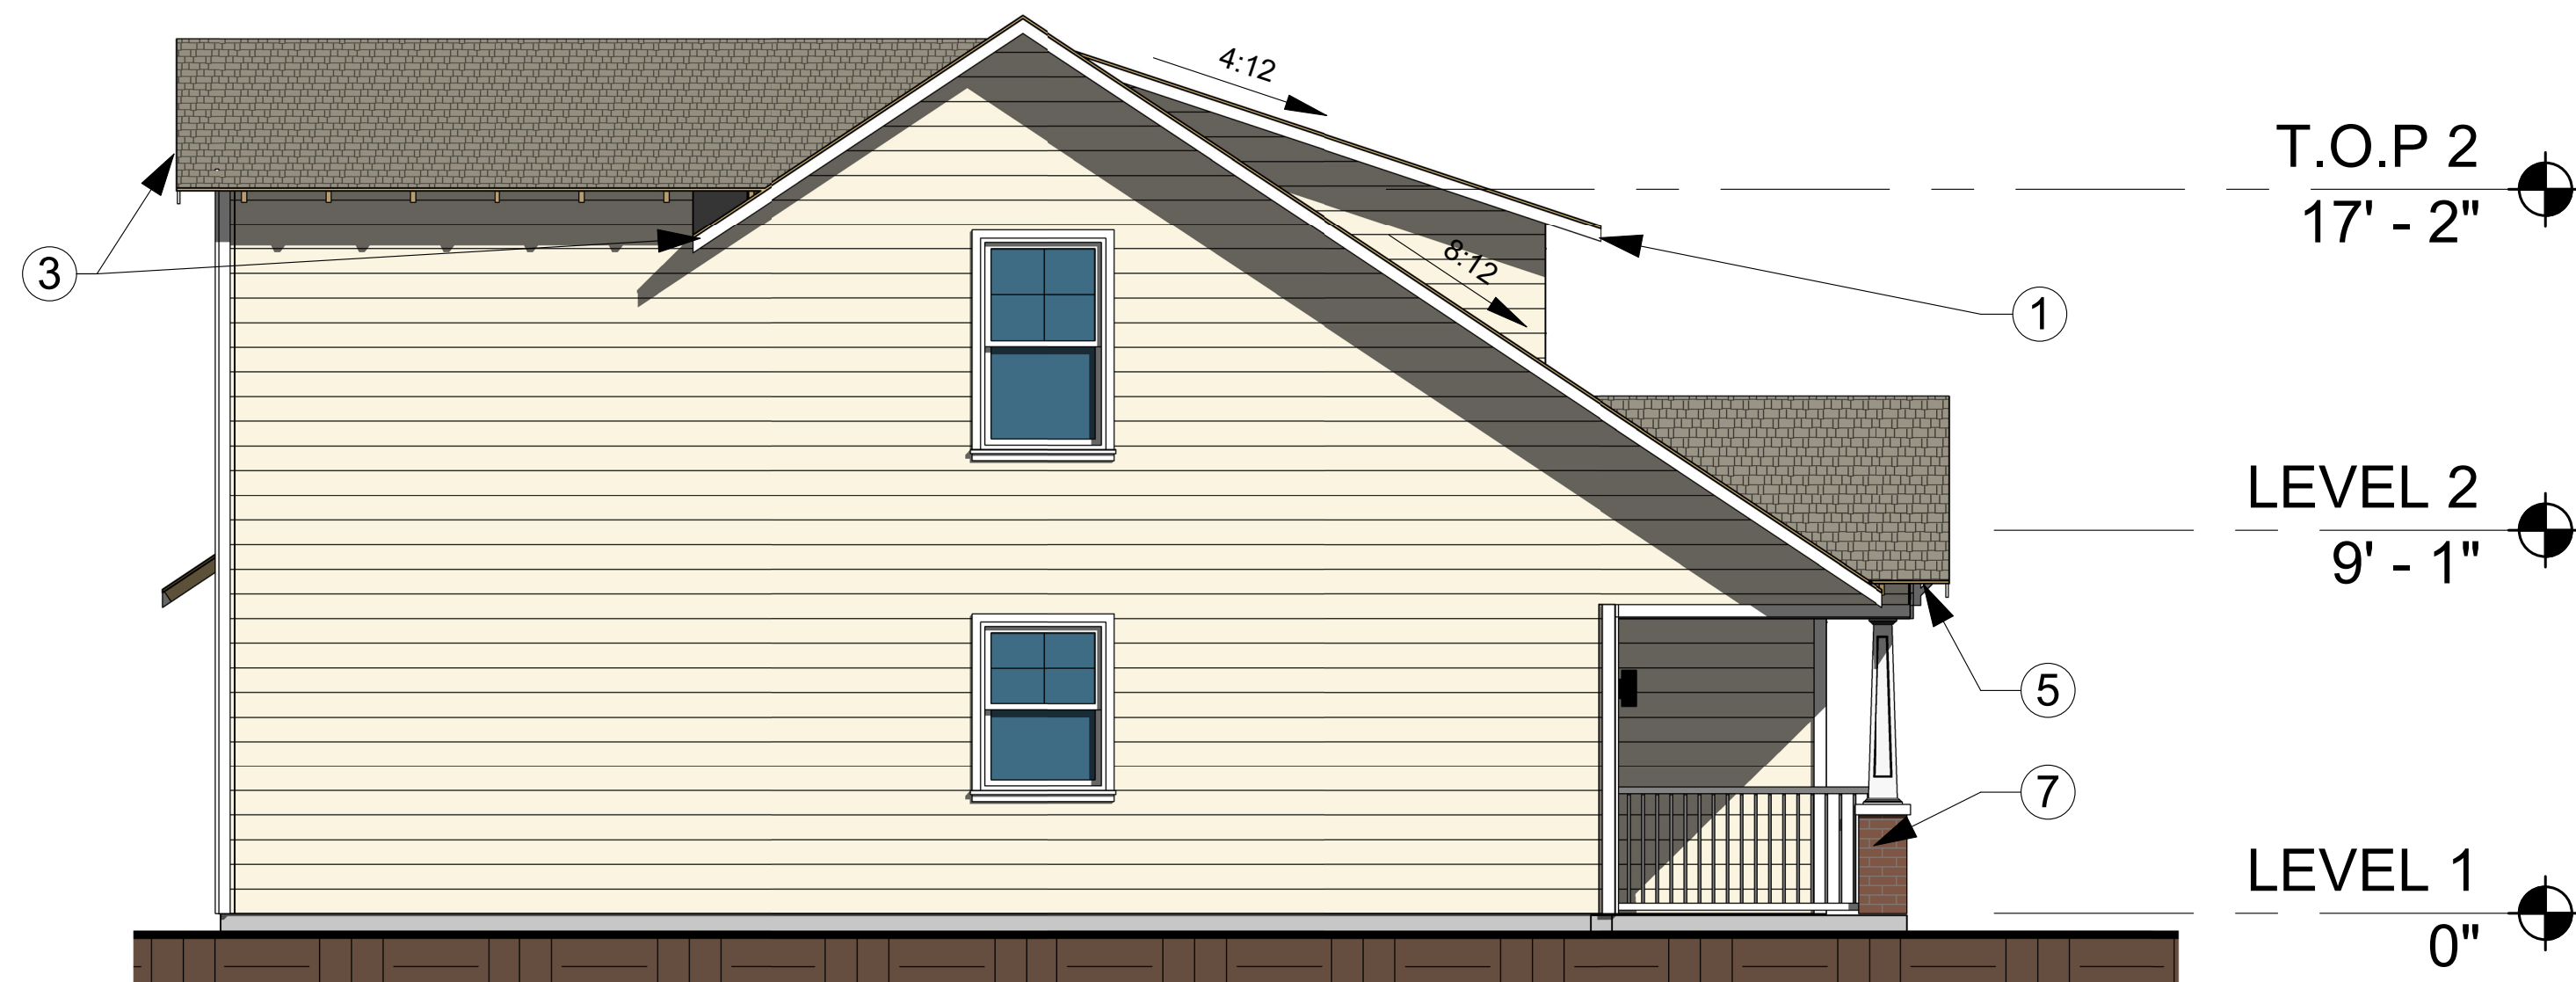

3 LEFT ELEVATION
1/8" = 1'-0"

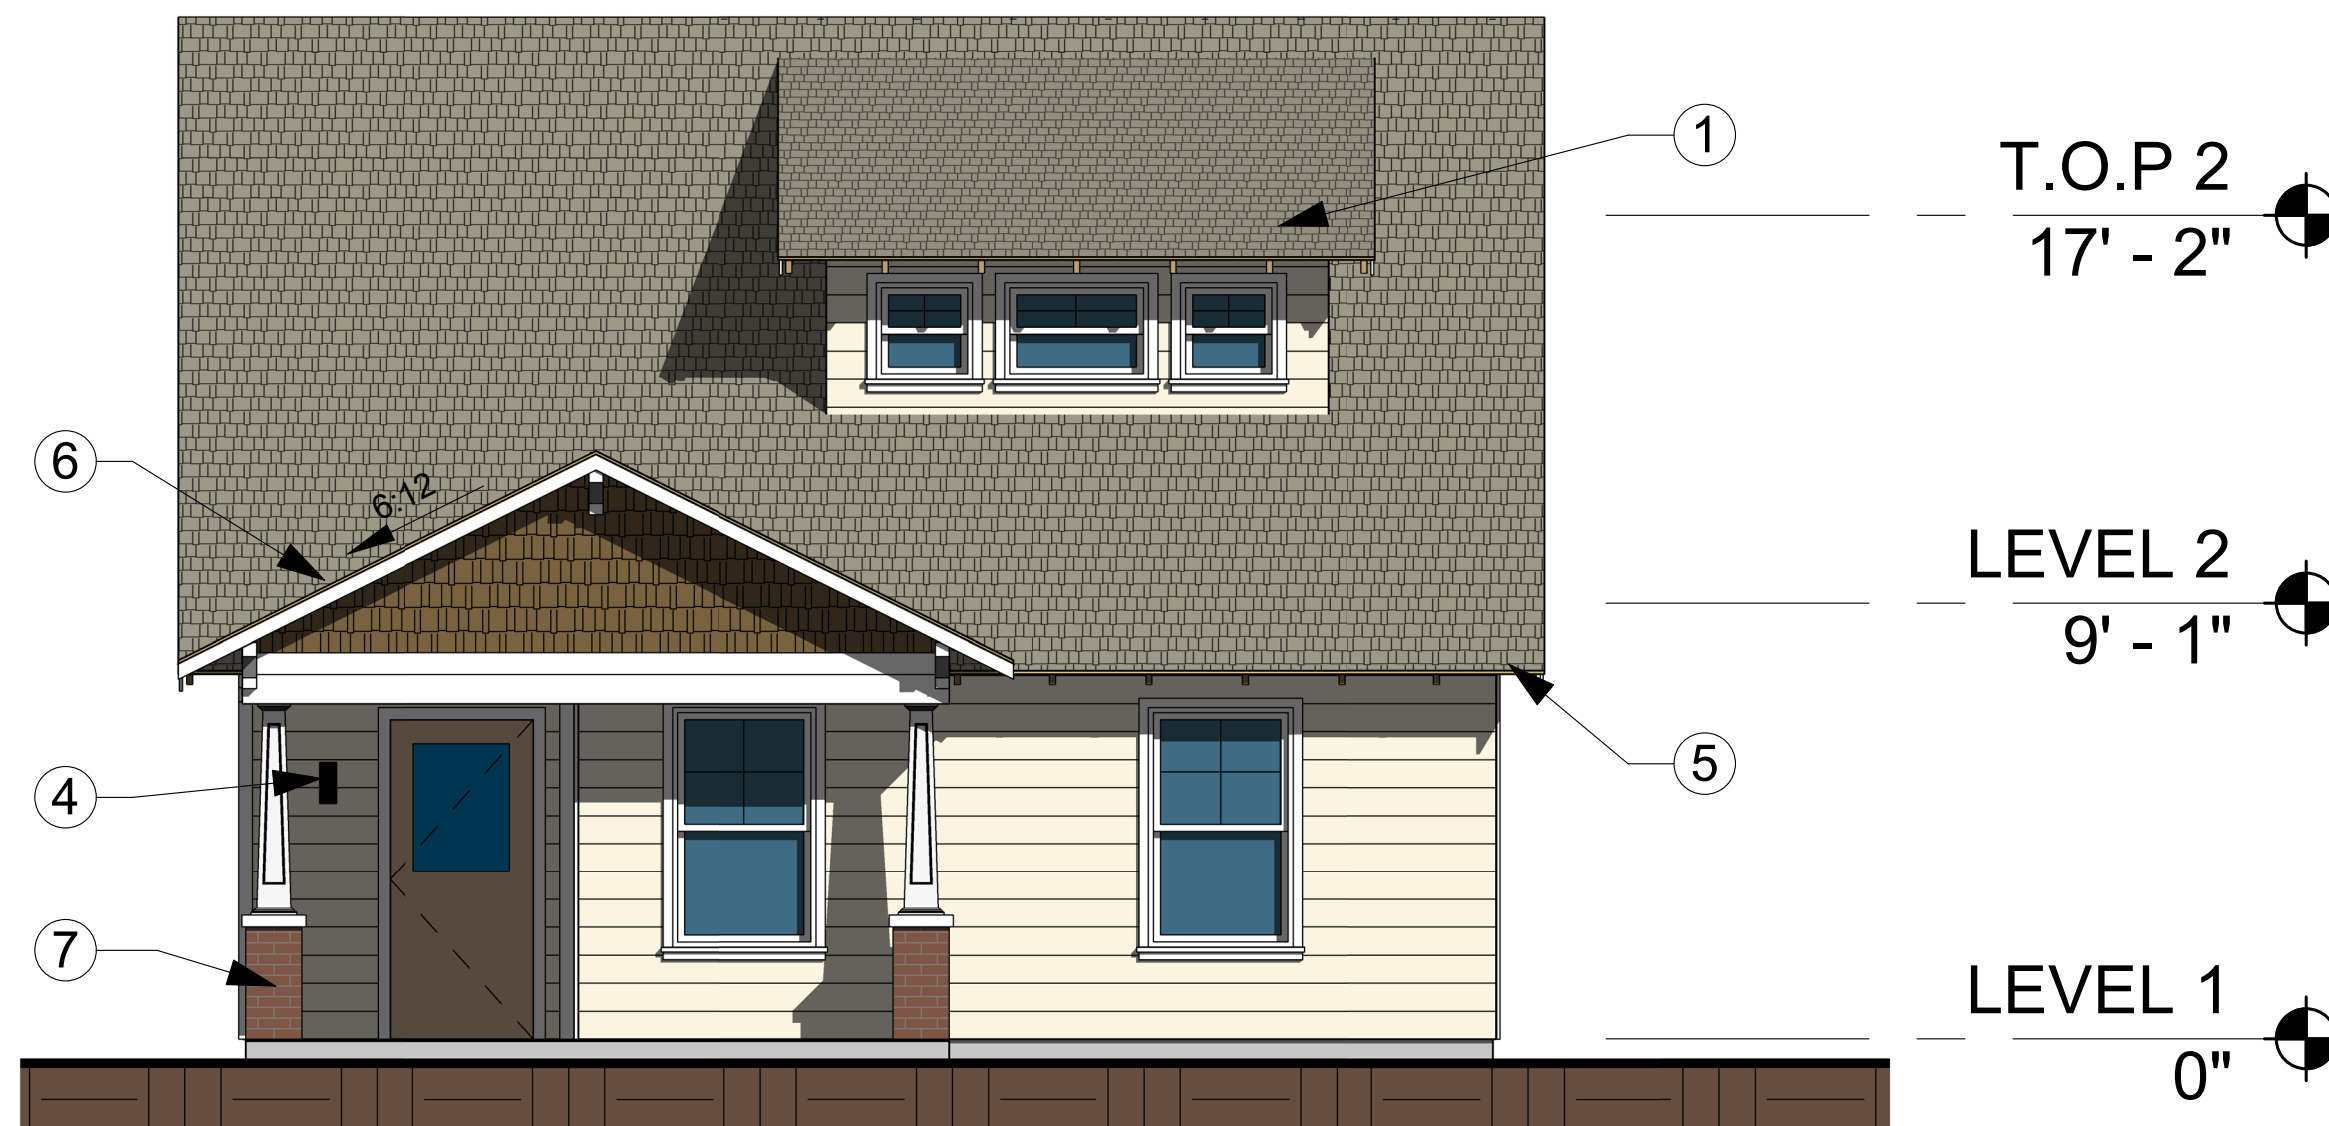

1 FRONT ELEVATION
1/8" = 1'-0"

ELEVATION NOTES

1. DORMER ELEMENT
2. FACADE OFFSET (12" MIN.)
3. VARIED ROOF LINE
4. SCENCE LIGHTING
5. ROOF OVERHANG
6. GABLE ROOF ELEMENT
7. PORCH COLUMN (8" SQ MIN.)
8. RAILING
9. HORIZONTAL BANDING

EXTERIOR MATERIAL LEGEND


	BRICK, COLOR TBD
	ASPHALT SHINGLES, COLOR TBD
	FIBER CEMENT TRIM, COLOR TBD
	FIBER CEMENT SIDING, COLOR TBD

LOT 15
MOUNT ZION ESTATES
V.388-11, P.134
P.R.T.C.T
2.997 ACRES

HABITAT FOR HUMANITY
3/2.5 (1,350 sf)
Mansfield, TX

EXHIBIT C2
ELEVATIONS

ZC#20-021

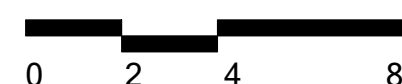


06/08/2022
Job #: 21301


OWNER
CHRISTINE PANAGOPOULOS
TRINITY HABITAT FOR HUMANITY
(817)926-9219
C.PANAGOPOULOS@TRINITYHABITAT.ORG
9333 N. NORMANDEALE ST.
FORT WORTH, TX 76116

CIVIL ENGINEER
MICHAEL THOMAS
MJ THOMAS ENGINEERING, LLC
(817)996-3446
MICKEYT@MJTHOMASENG.COM
4700 BRYANT IRVIN CT, STE 204
FORT WORTH, TX 76107


ARCHITECT
JAMES LAWRENCE
GFF ARCHITECTS
(817)303-1500 EXT. 304
JAMES.LAWRENCE@GFF.COM
3300 WEST 7TH STREET, STE 110
FORT WORTH, TX 76107

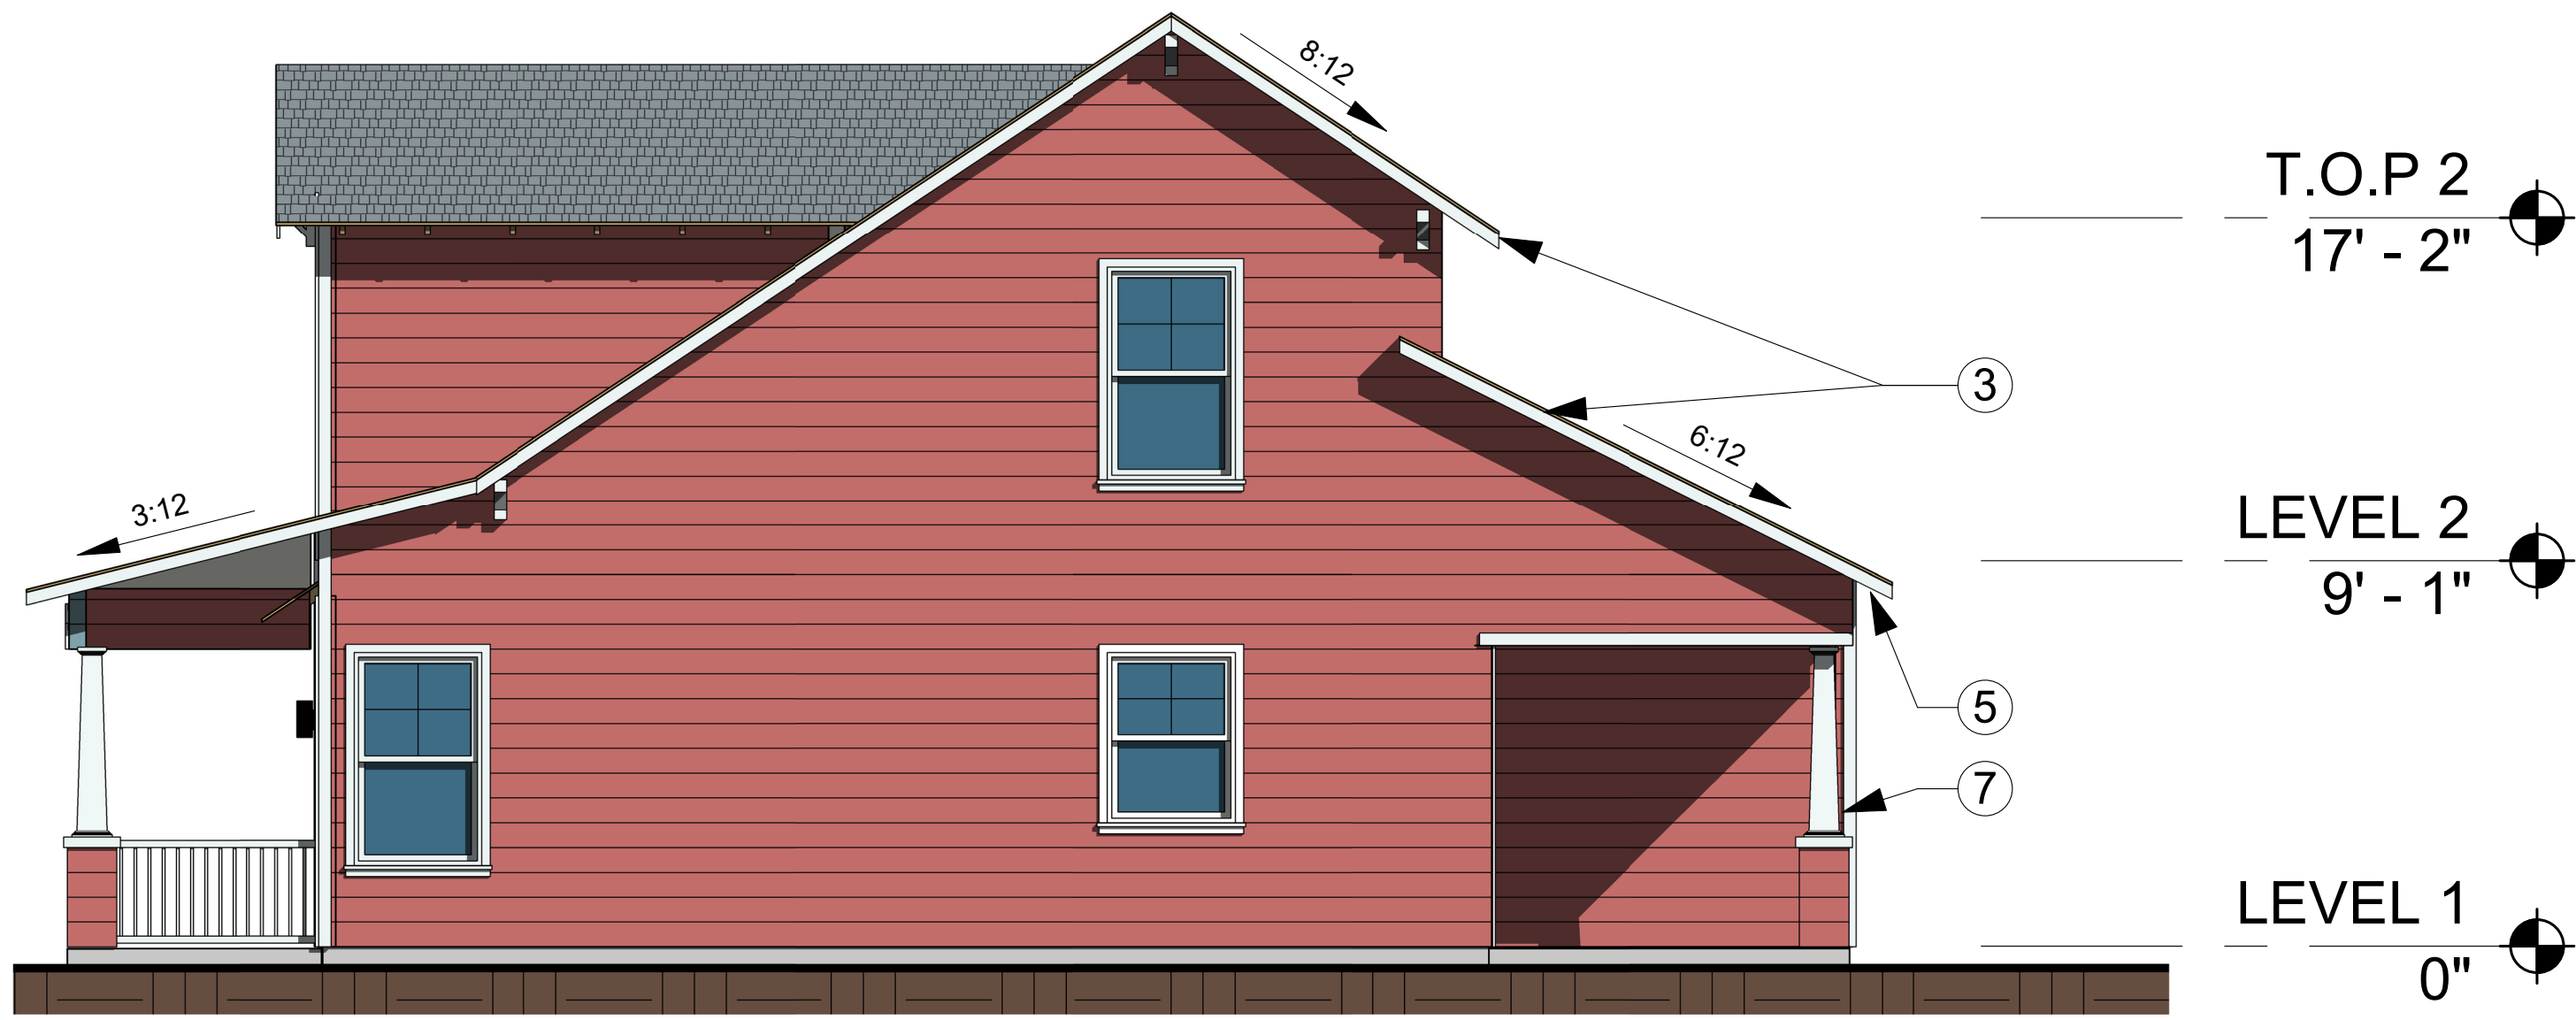


4 RIGHT ELEVATION
1/8" = 1'-0"

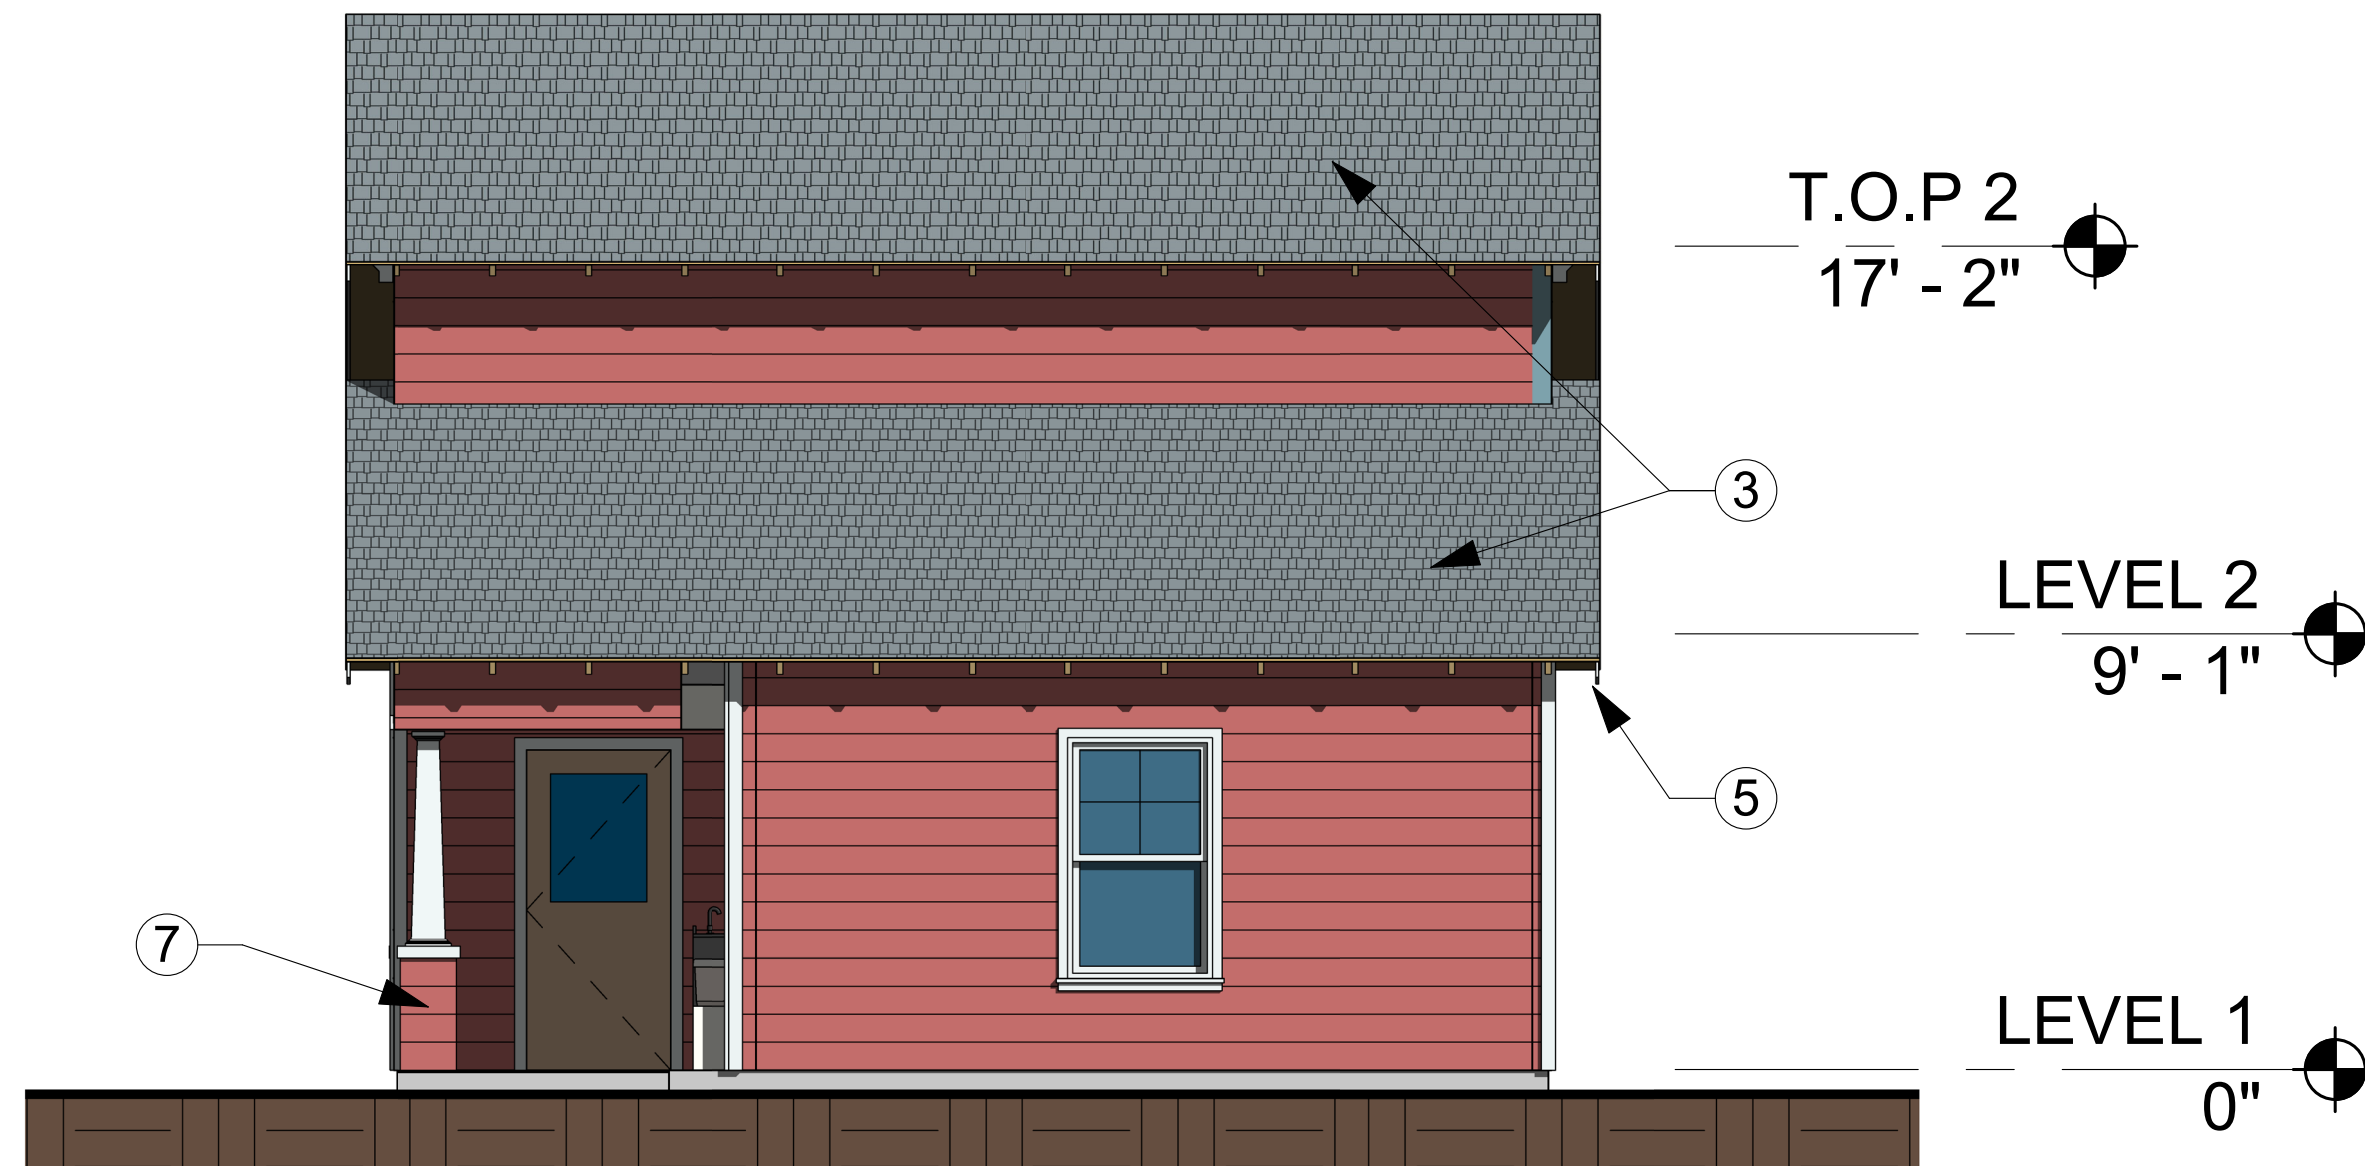

2 REAR ELEVATION
1/8" = 1'-0"

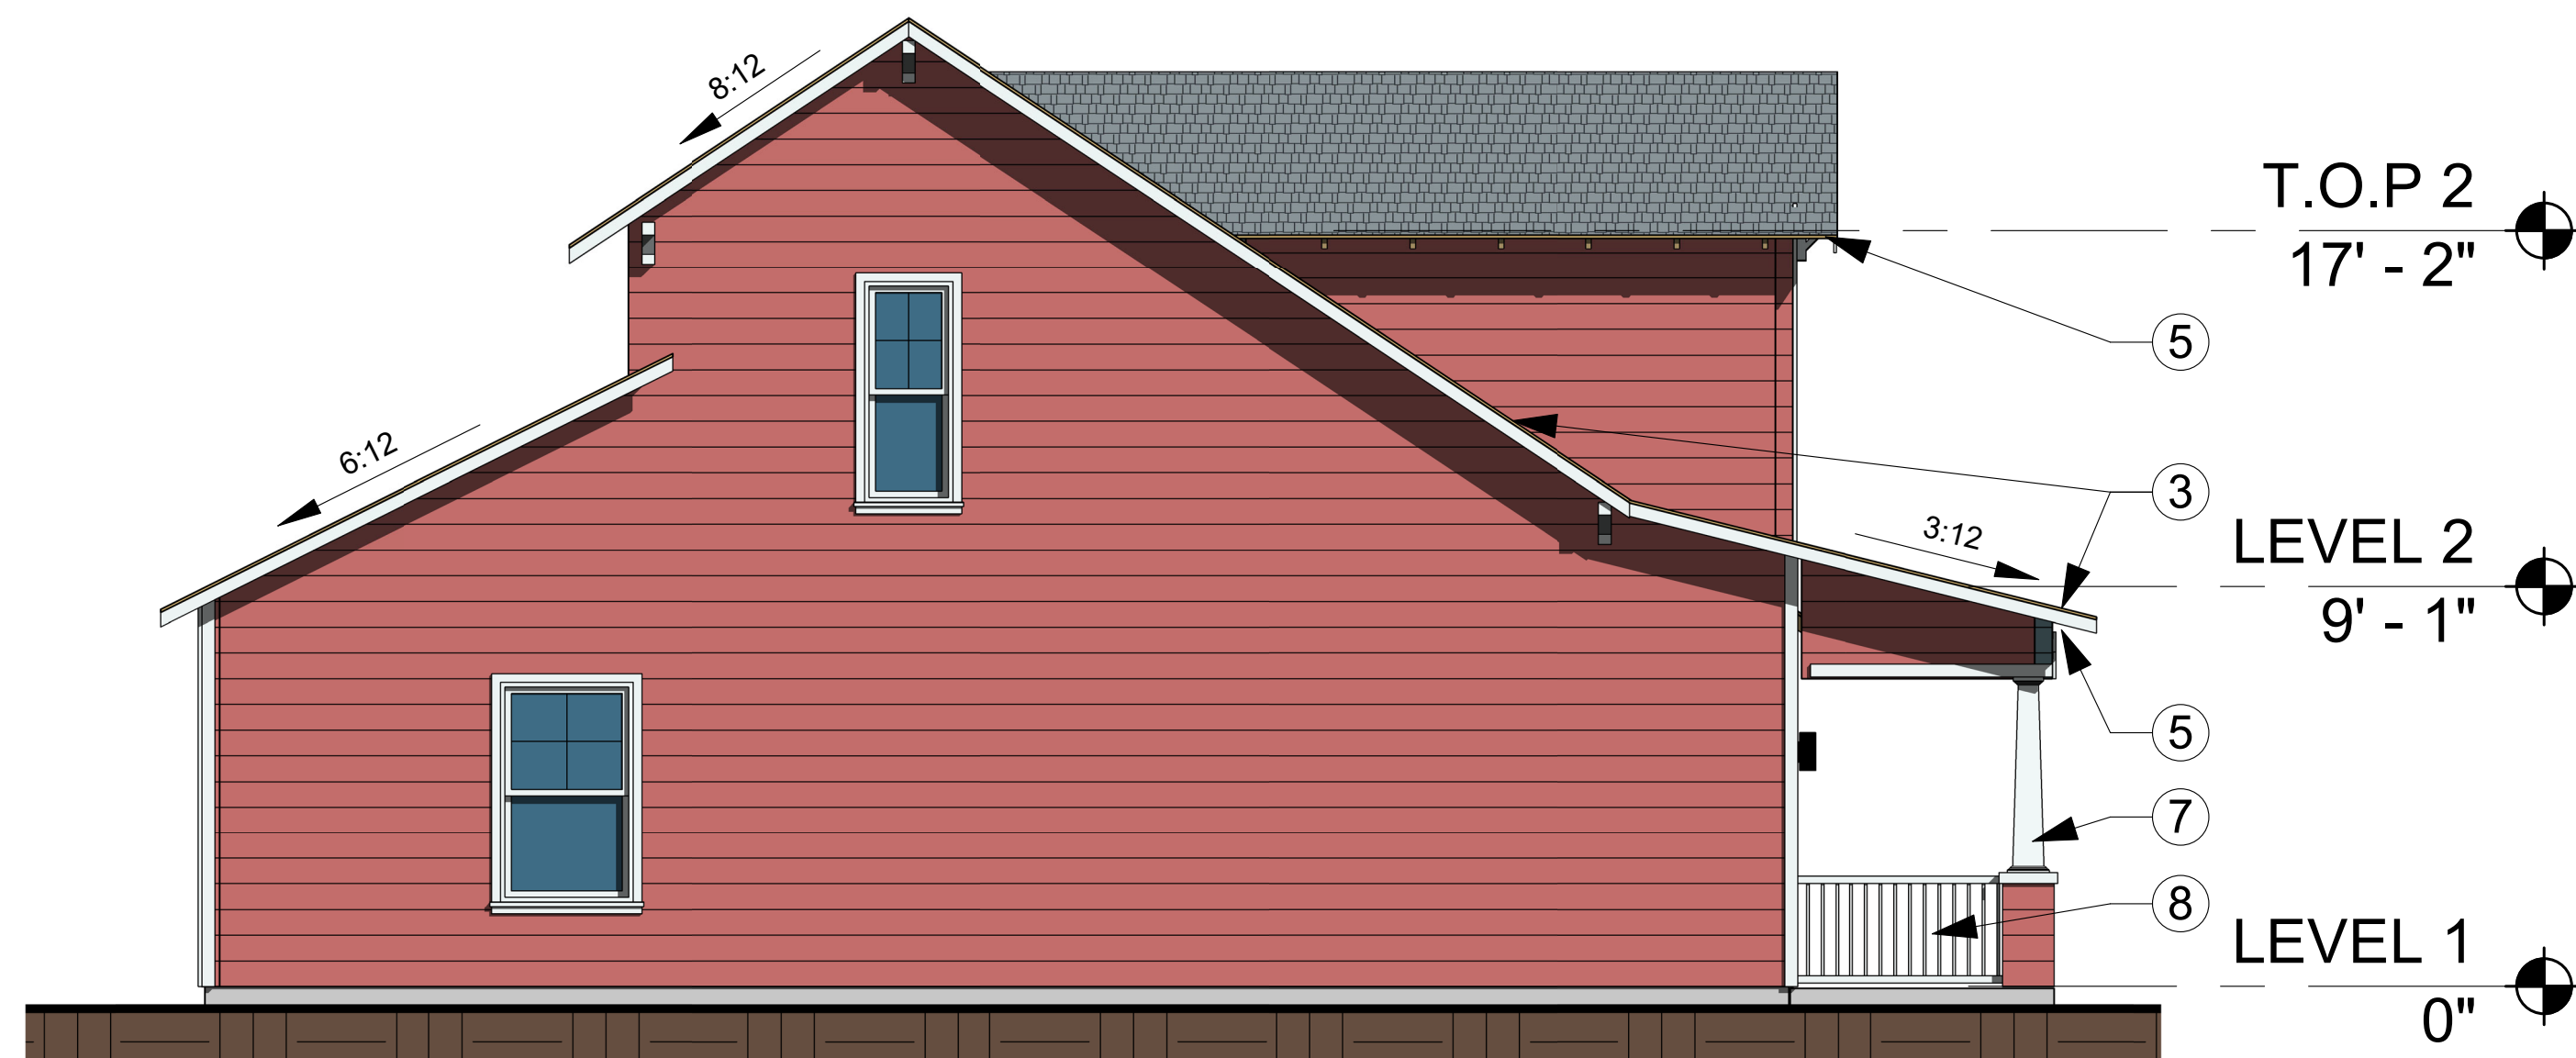

3 LEFT ELEVATION
1/8" = 1'-0"

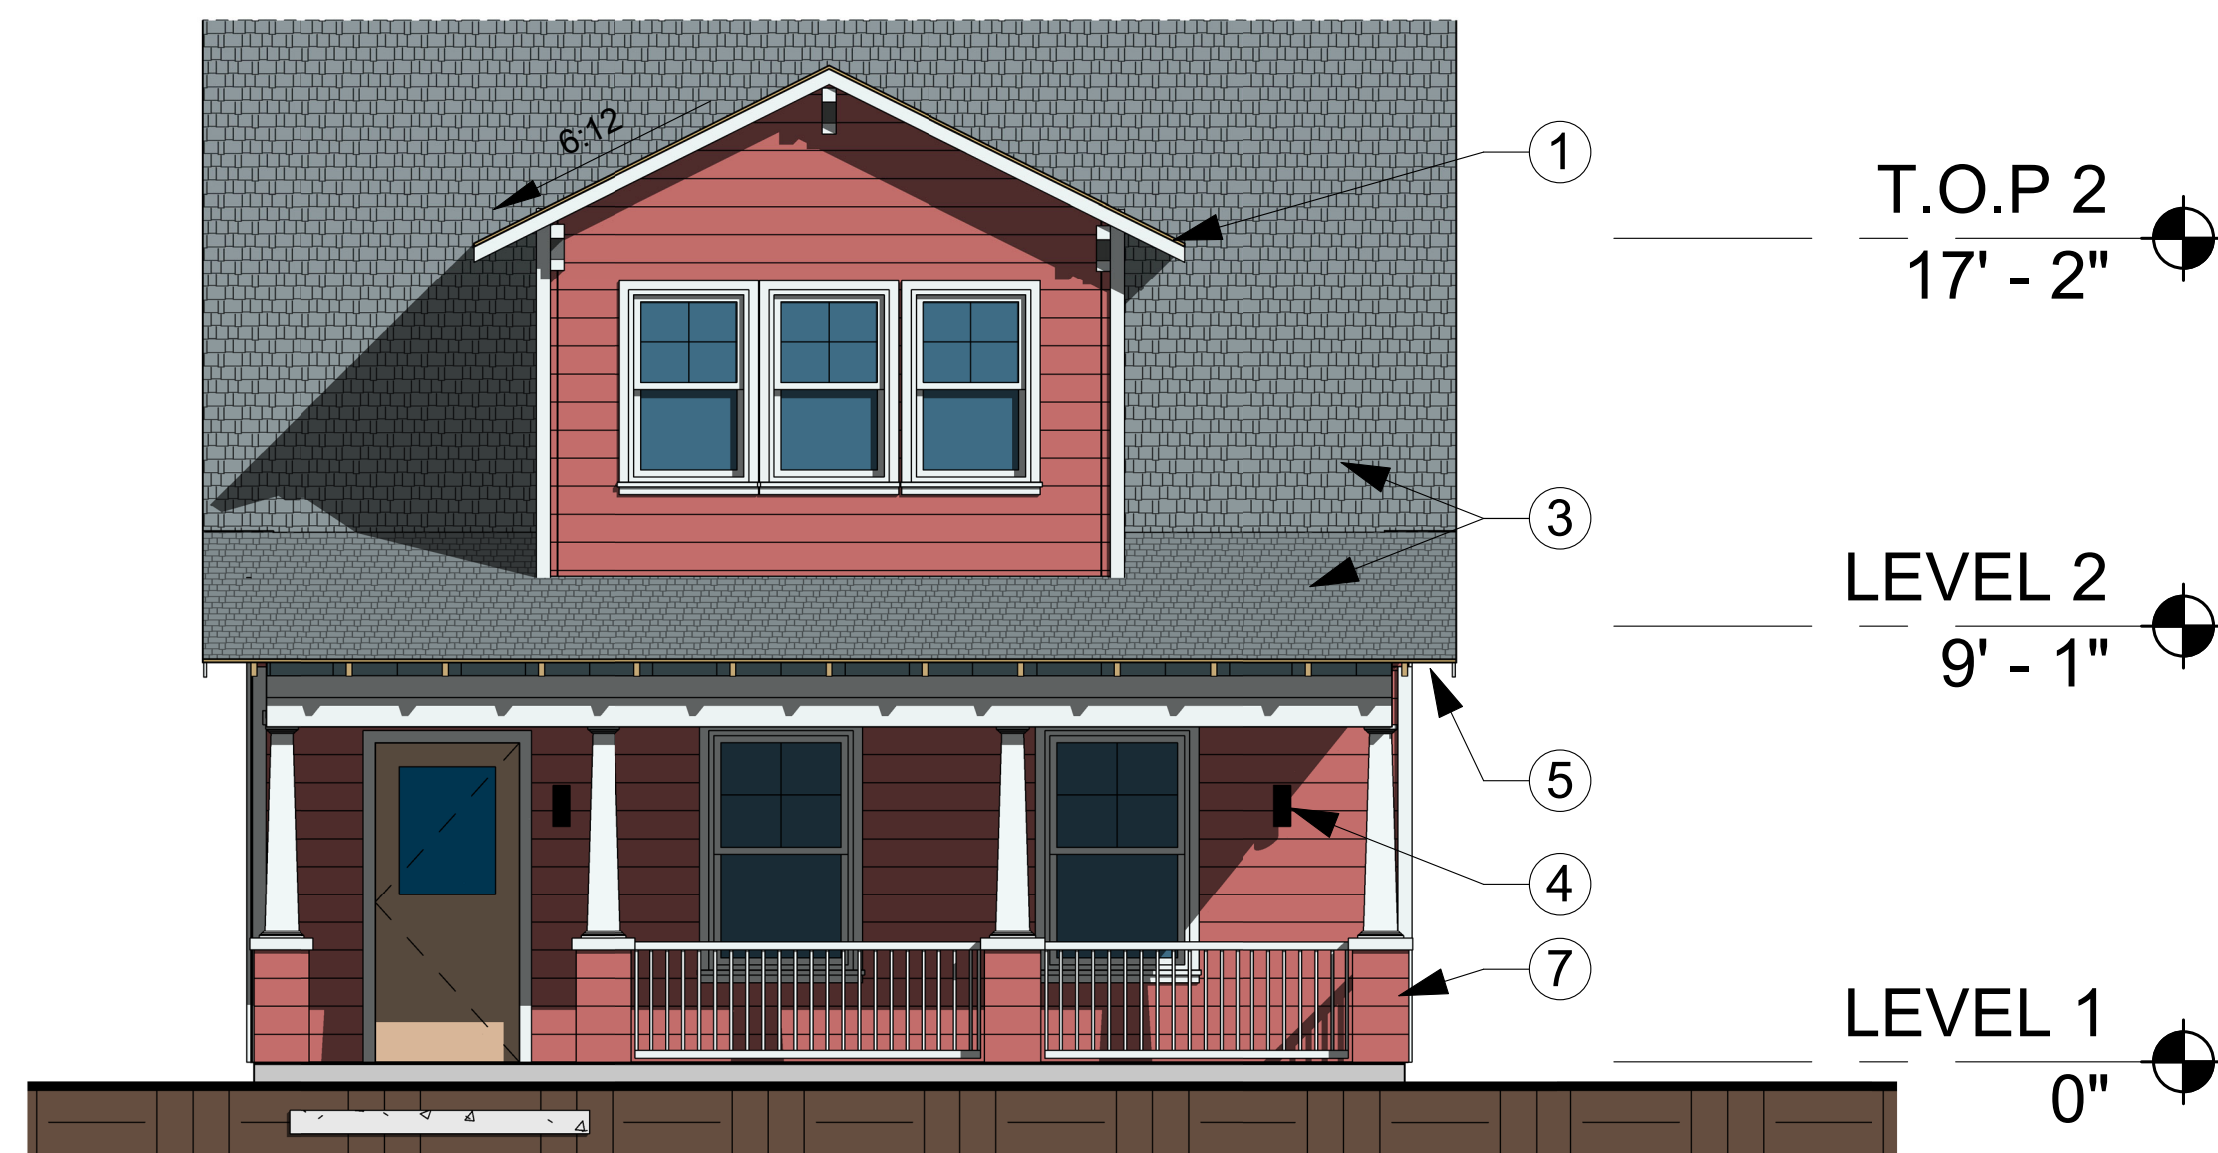

1 FRONT ELEVATION
1/8" = 1'-0"

ELEVATION NOTES

1. DORMER ELEMENT
2. FACADE OFFSET (12" MIN.)
3. VARIED ROOF LINE
4. SCONE LIGHTING
5. ROOF OVERHANG
6. GABLE ROOF ELEMENT
7. PORCH COLUMN (8" SQ MIN.)
8. RAILING
9. HORIZONTAL BANDING

EXTERIOR MATERIAL LEGEND


	BRICK, COLOR TBD
	ASPHALT SHINGLES, COLOR TBD
	FIBER CEMENT TRIM, COLOR TBD
	FIBER CEMENT SIDING, COLOR TBD

LOT 15
MOUNT ZION ESTATES
V.388-11, P.134
P.R.T.C.T
2.997 ACRES

HABITAT FOR HUMANITY
3/2.5 (1270 sf)
Mansfield, TX

EXHIBIT C3
ELEVATIONS

ZC#20-021
Checker

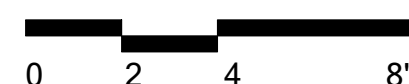


06/08/2022
Job #: 21301

OWNER
CHRISTINE PANAGOPOULOS
TRINITY HABITAT FOR HUMANITY
(817)926-9219
C.PANAGOPOULOS@TRINITYHABITAT.ORG
9333 N. NORMANDEALE ST.
FORT WORTH, TX 76116


CIVIL ENGINEER
MICHAEL THOMAS
MJ THOMAS ENGINEERING, LLC
(817)996-3446
MICKEYT@MUTHOMASENG.COM
4700 BRYANT IRVIN CT, STE 204
FORT WORTH, TX 76107

ARCHITECT
JAMES LAWRENCE
MEL/ARCH STUDIO
(817) 228-7175
JAMES@MELARCH.COM
1201 EVANS AVE., STE 300
FORT WORTH, TX 76104

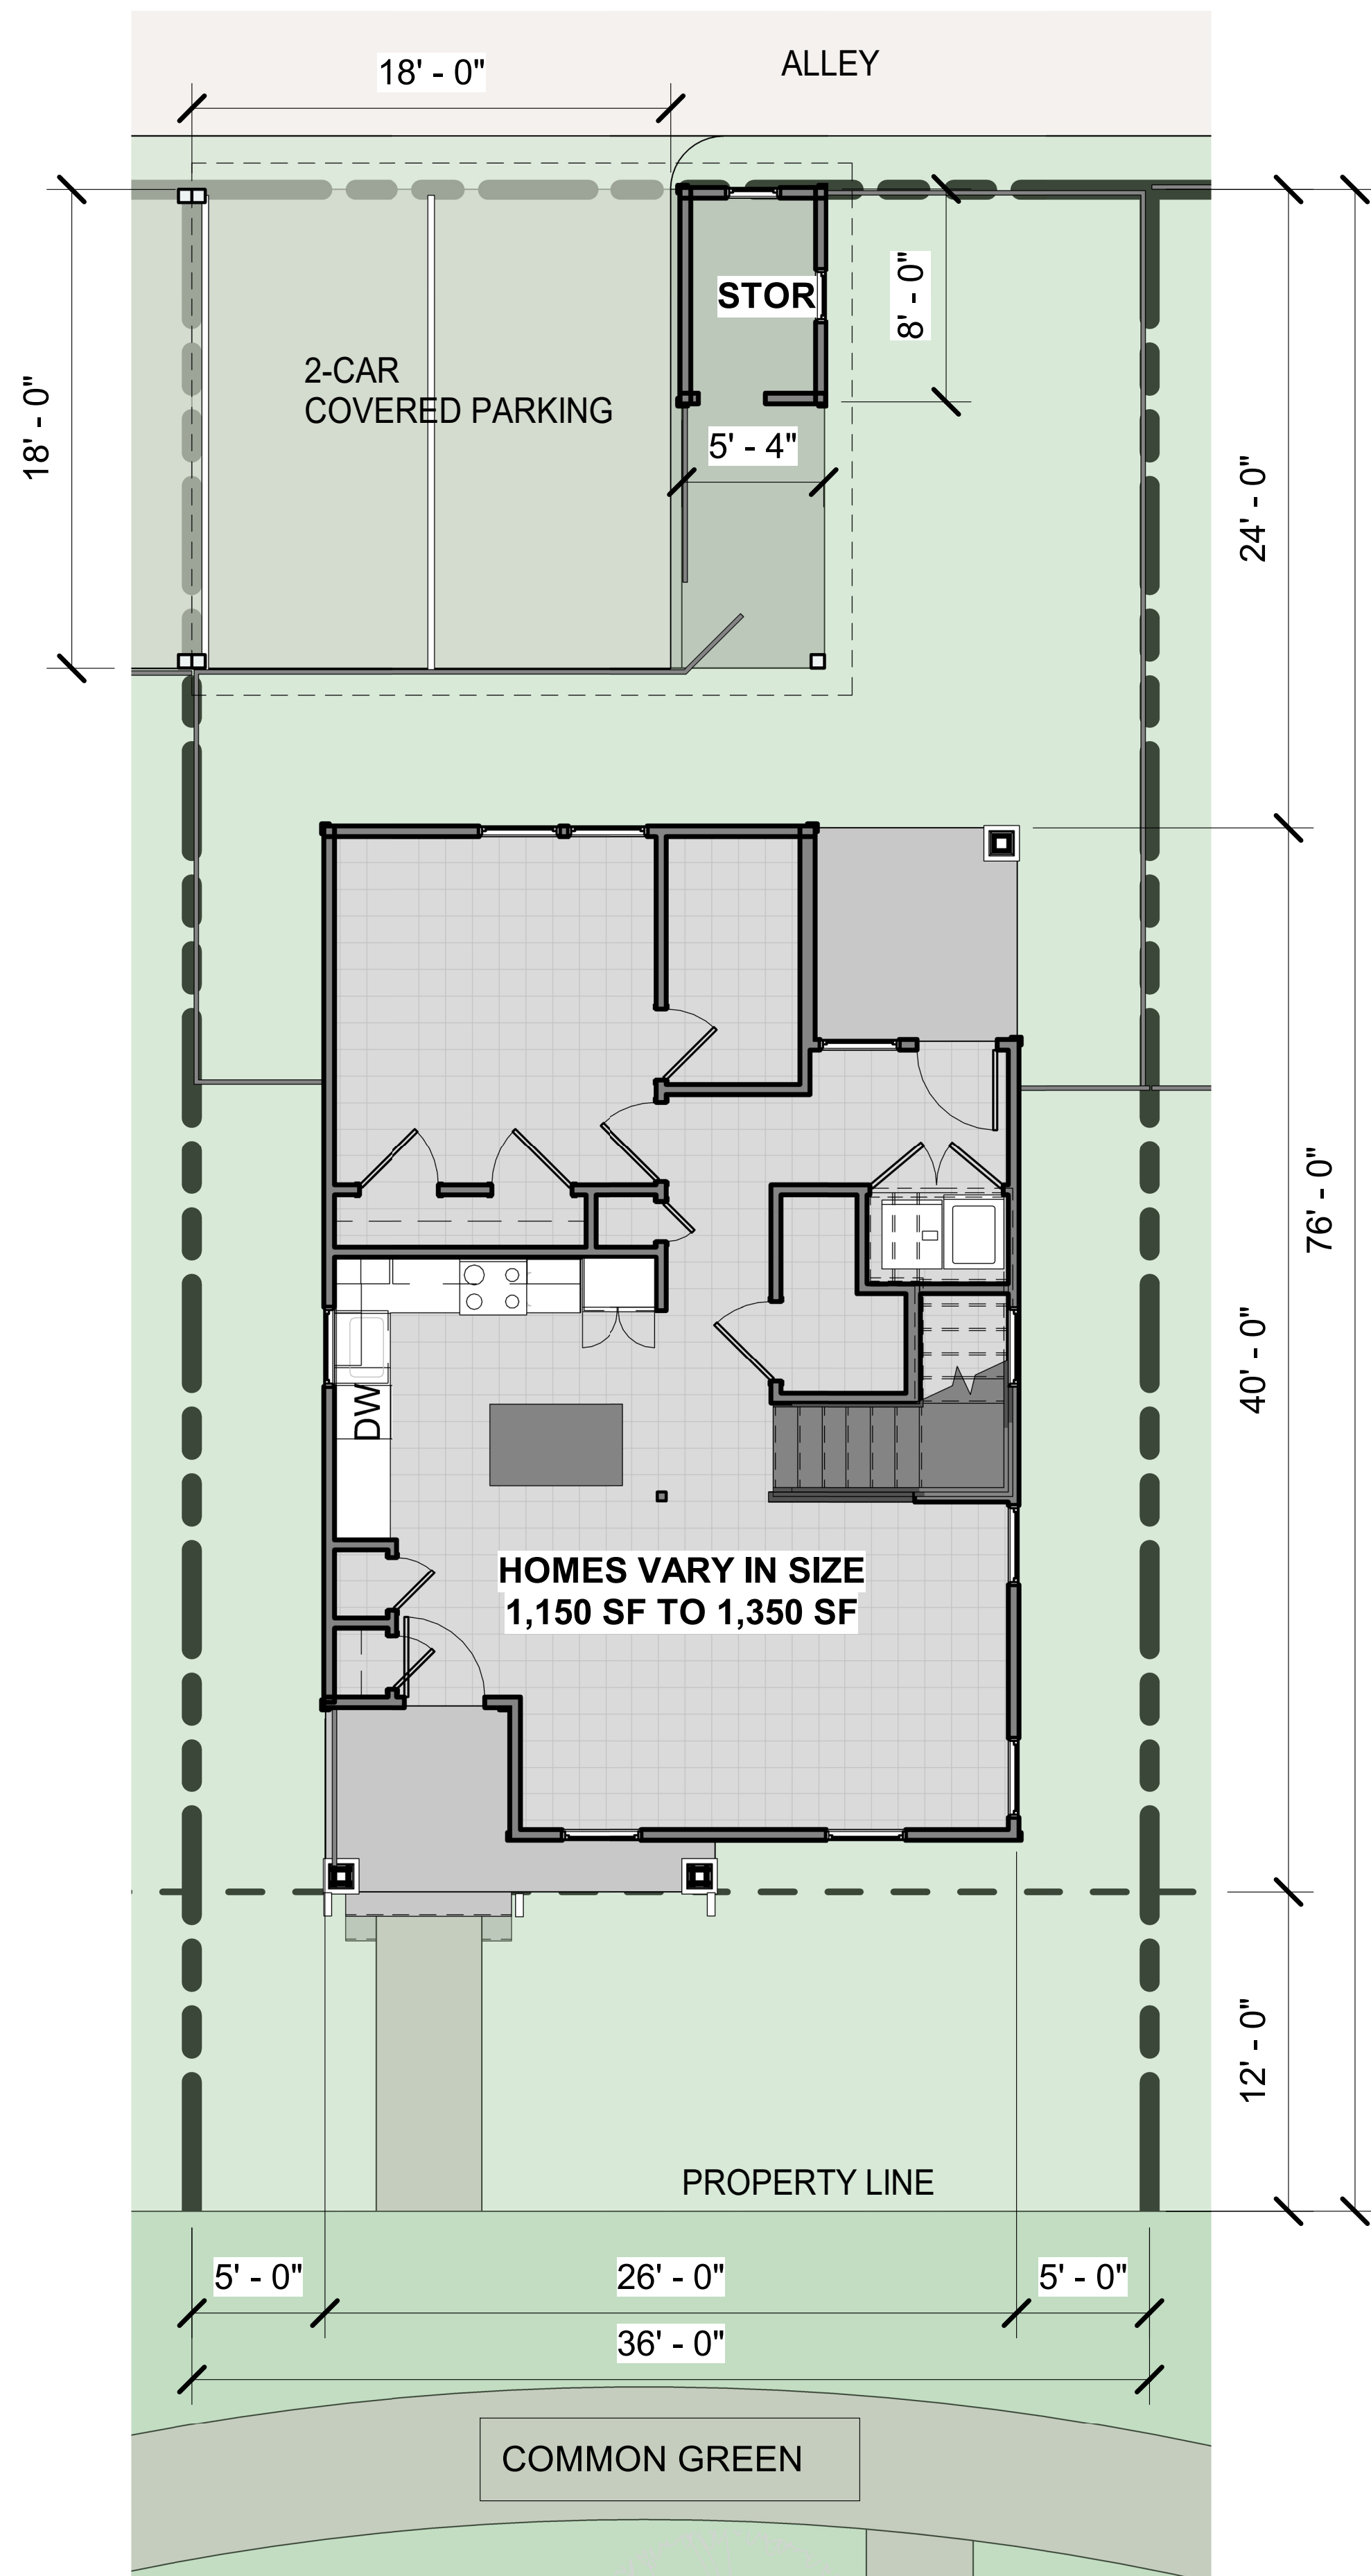


2 INDIVIDUAL HOME LOT

1" = 10'-0"

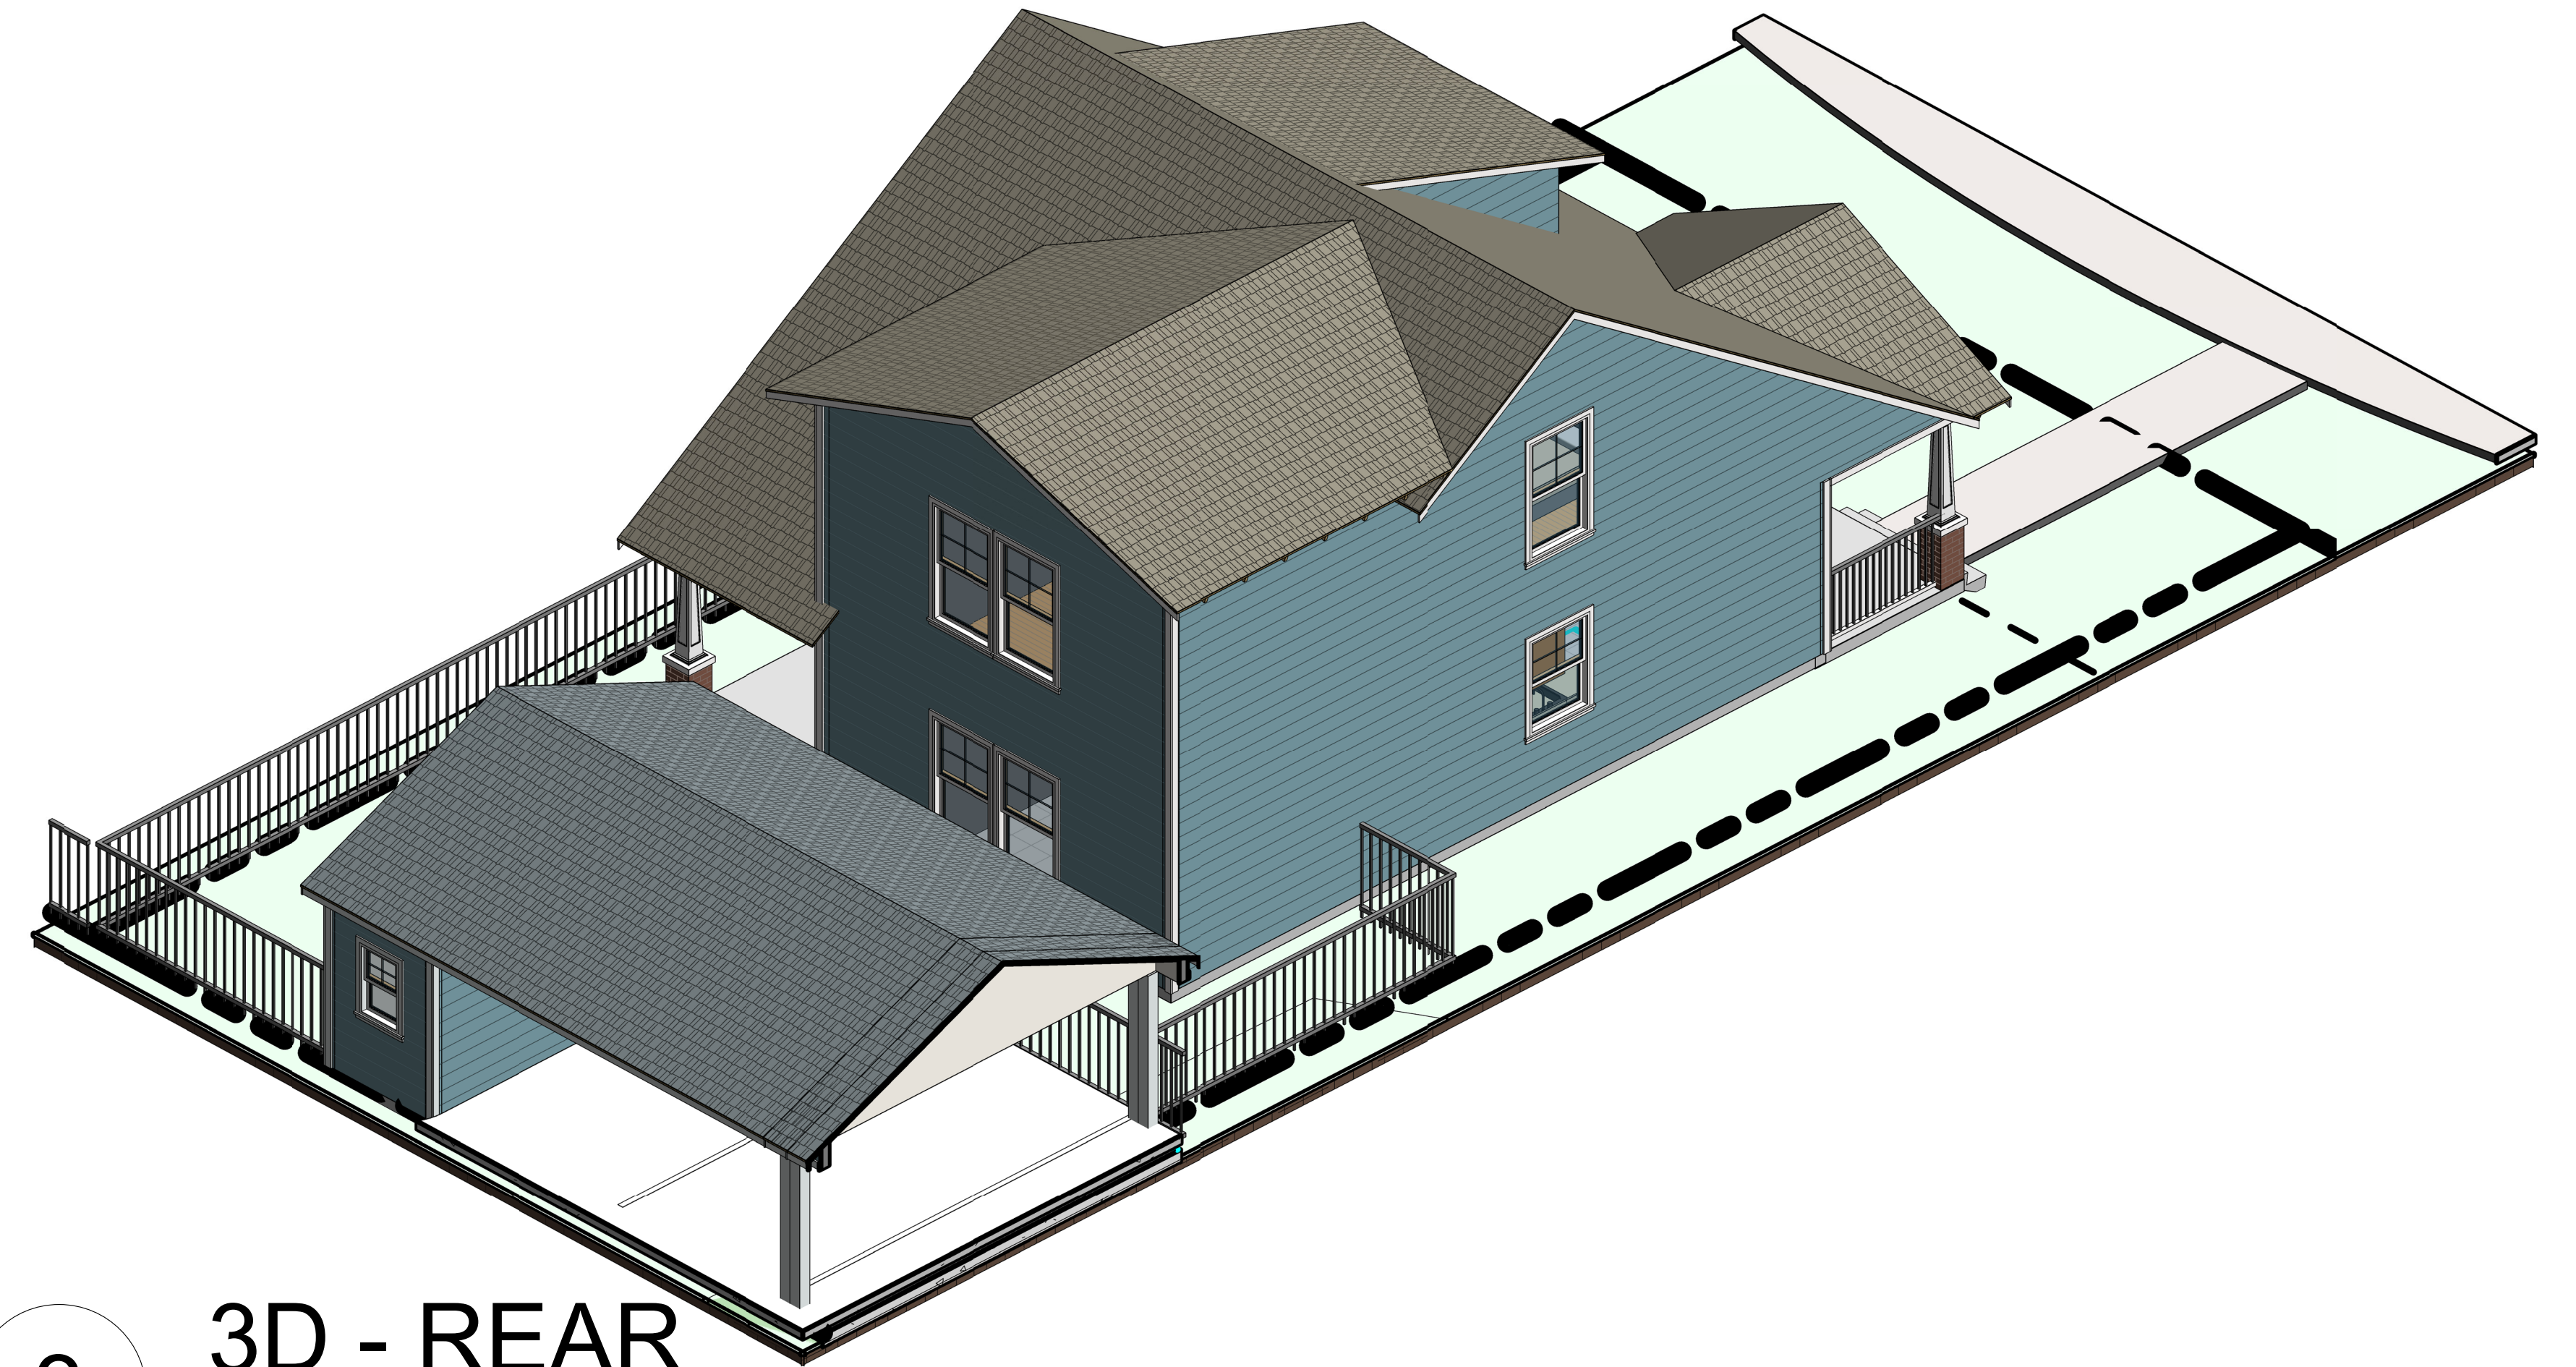

3 3D - REAR

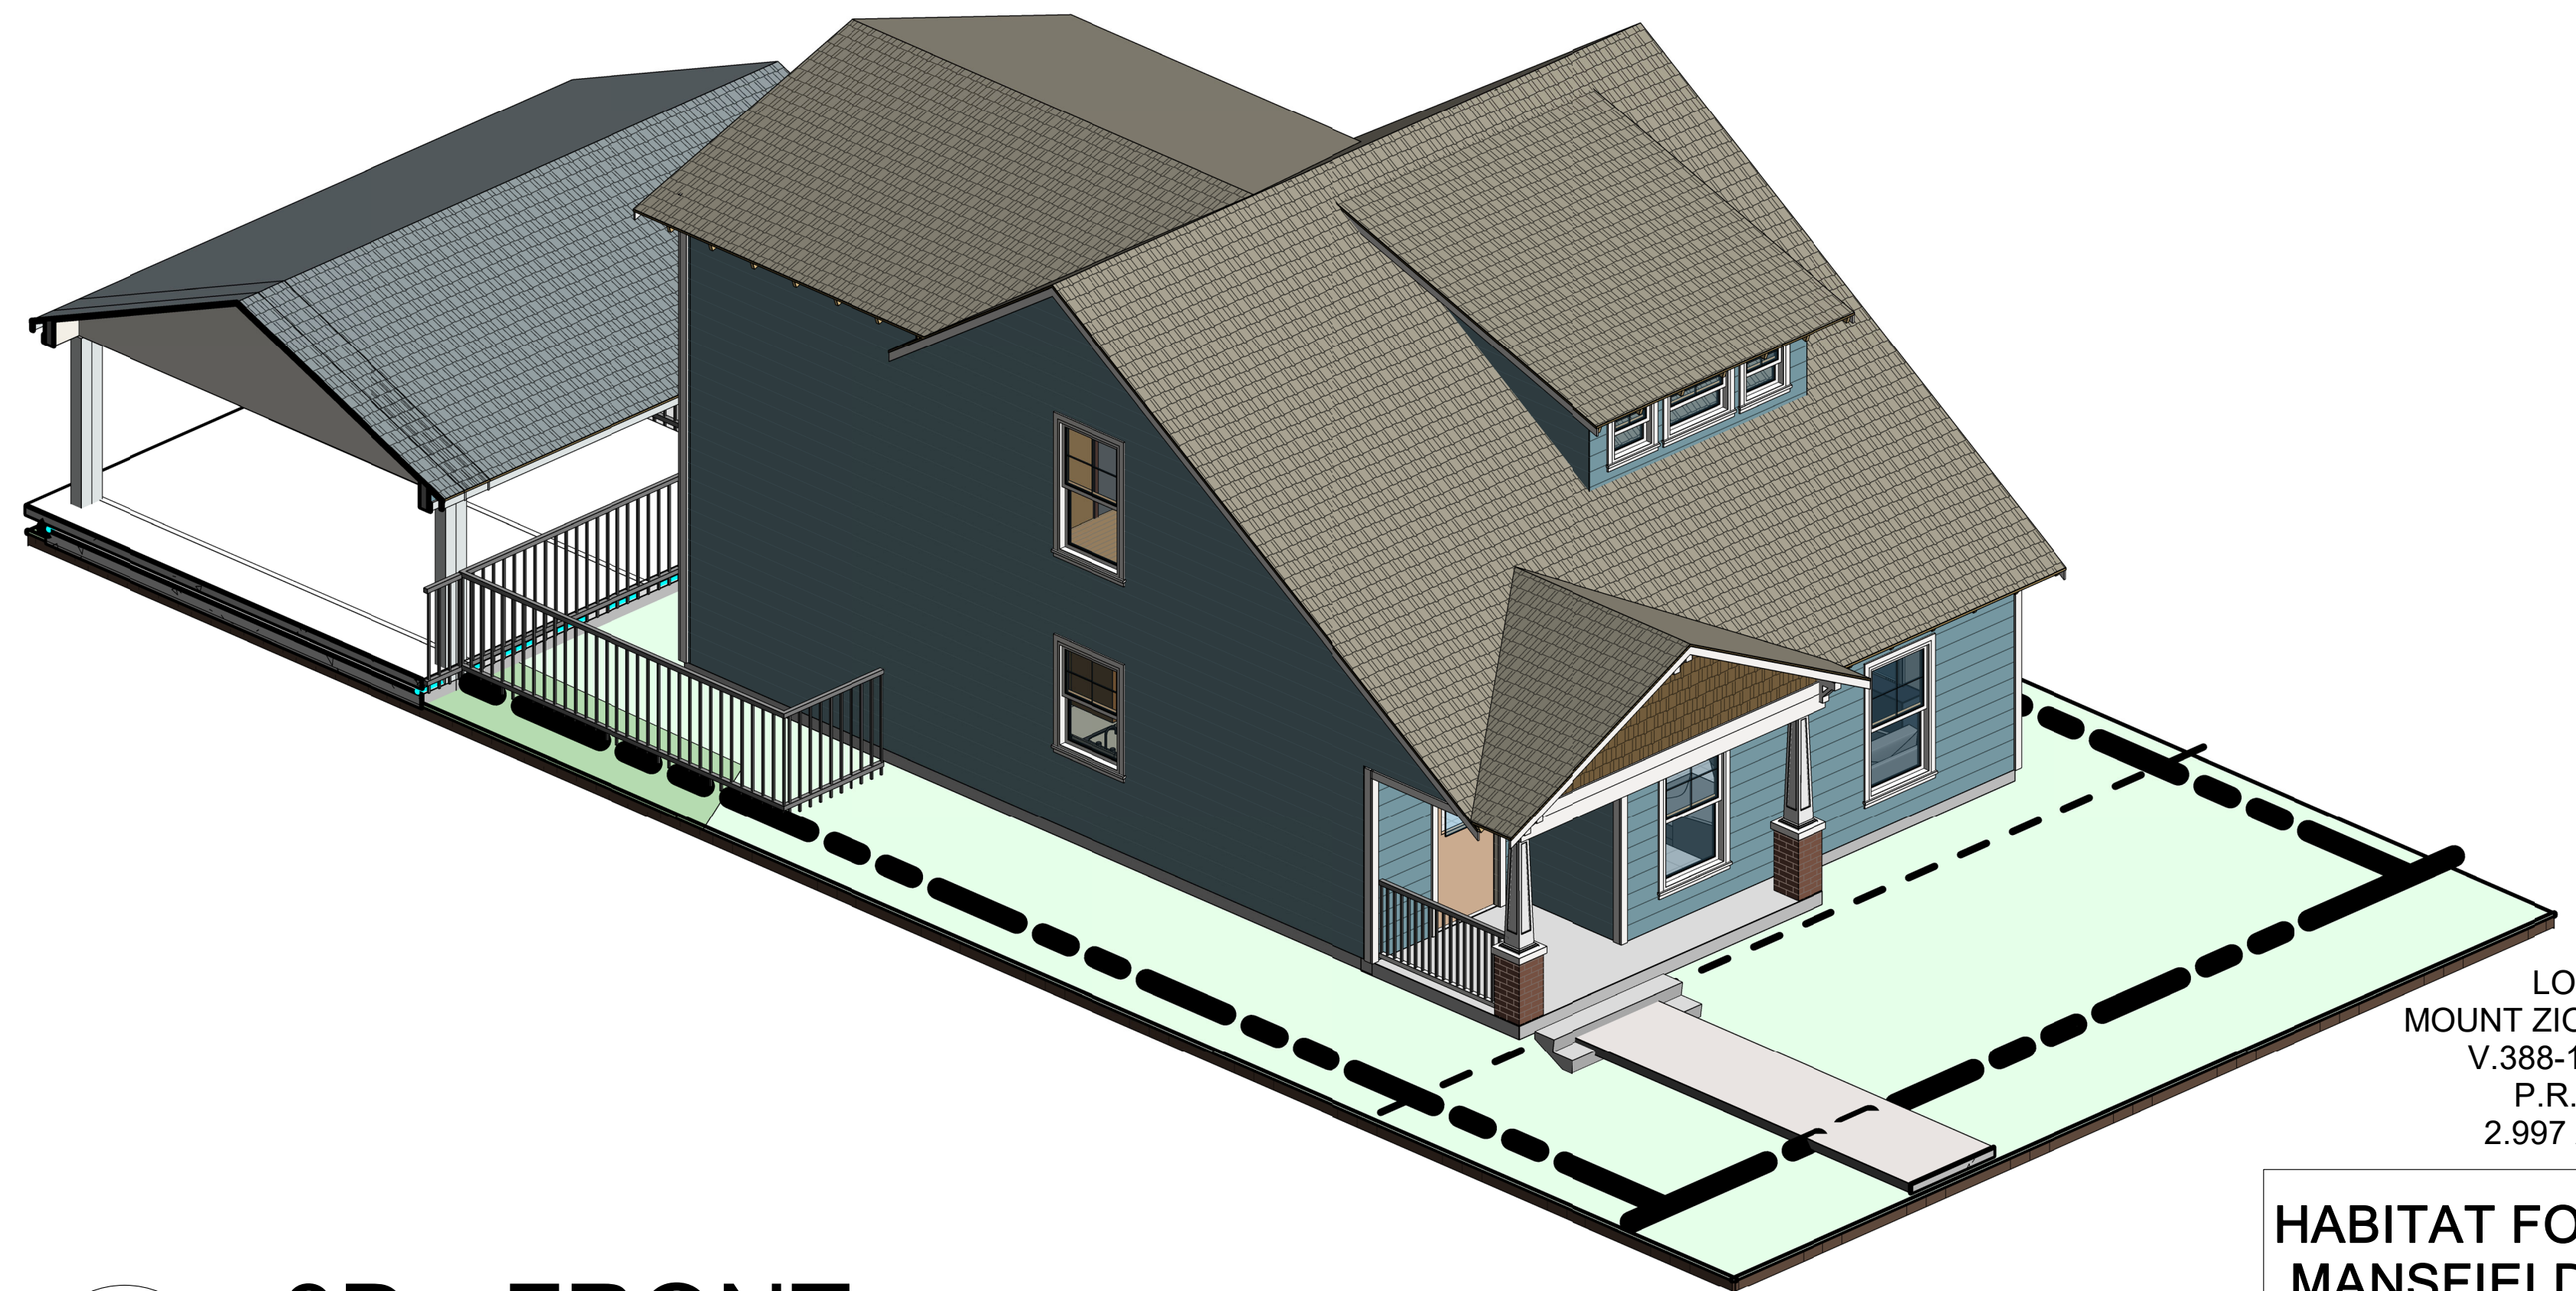

1 3D - FRONT

LOT 15
MOUNT ZION ESTATES
V.388-11, P.134
P.R.T.C.T
2.997 ACRES

HABITAT FOR HUMANITY
MANSFIELD COTTAGES

301 SAYERS STREET
MANSFIELD, TEXAS

EXHIBIT D3
EXAMPLE HOME LOT

ZC#20-021
JL




06/08/2022
Job #: 21301

OWNER
CHRISTINE PANAGOPOULOS
TRINITY HABITAT FOR HUMANITY
(817) 926-9219
C.PANAGOPOULOS@TRINITYHABITAT.ORG
9333 N. NORMANDALE ST.
FORT WORTH, TX 76116

CIVIL ENGINEER
MICHAEL THOMAS
MJ THOMAS ENGINEERING, LLC
(817) 996-3446
MICKEYT@MJTHOMASENG.COM
4700 BRYANT IRVIN CT, STE 204
FORT WORTH, TX 76107

ARCHITECT
JAMES LAWRENCE
MEL/ARCH STUDIO
(817) 228-7175
JAMES@MELARCH.COM
1201 EVANS AVE., STE 300
FORT WORTH, TX 76104

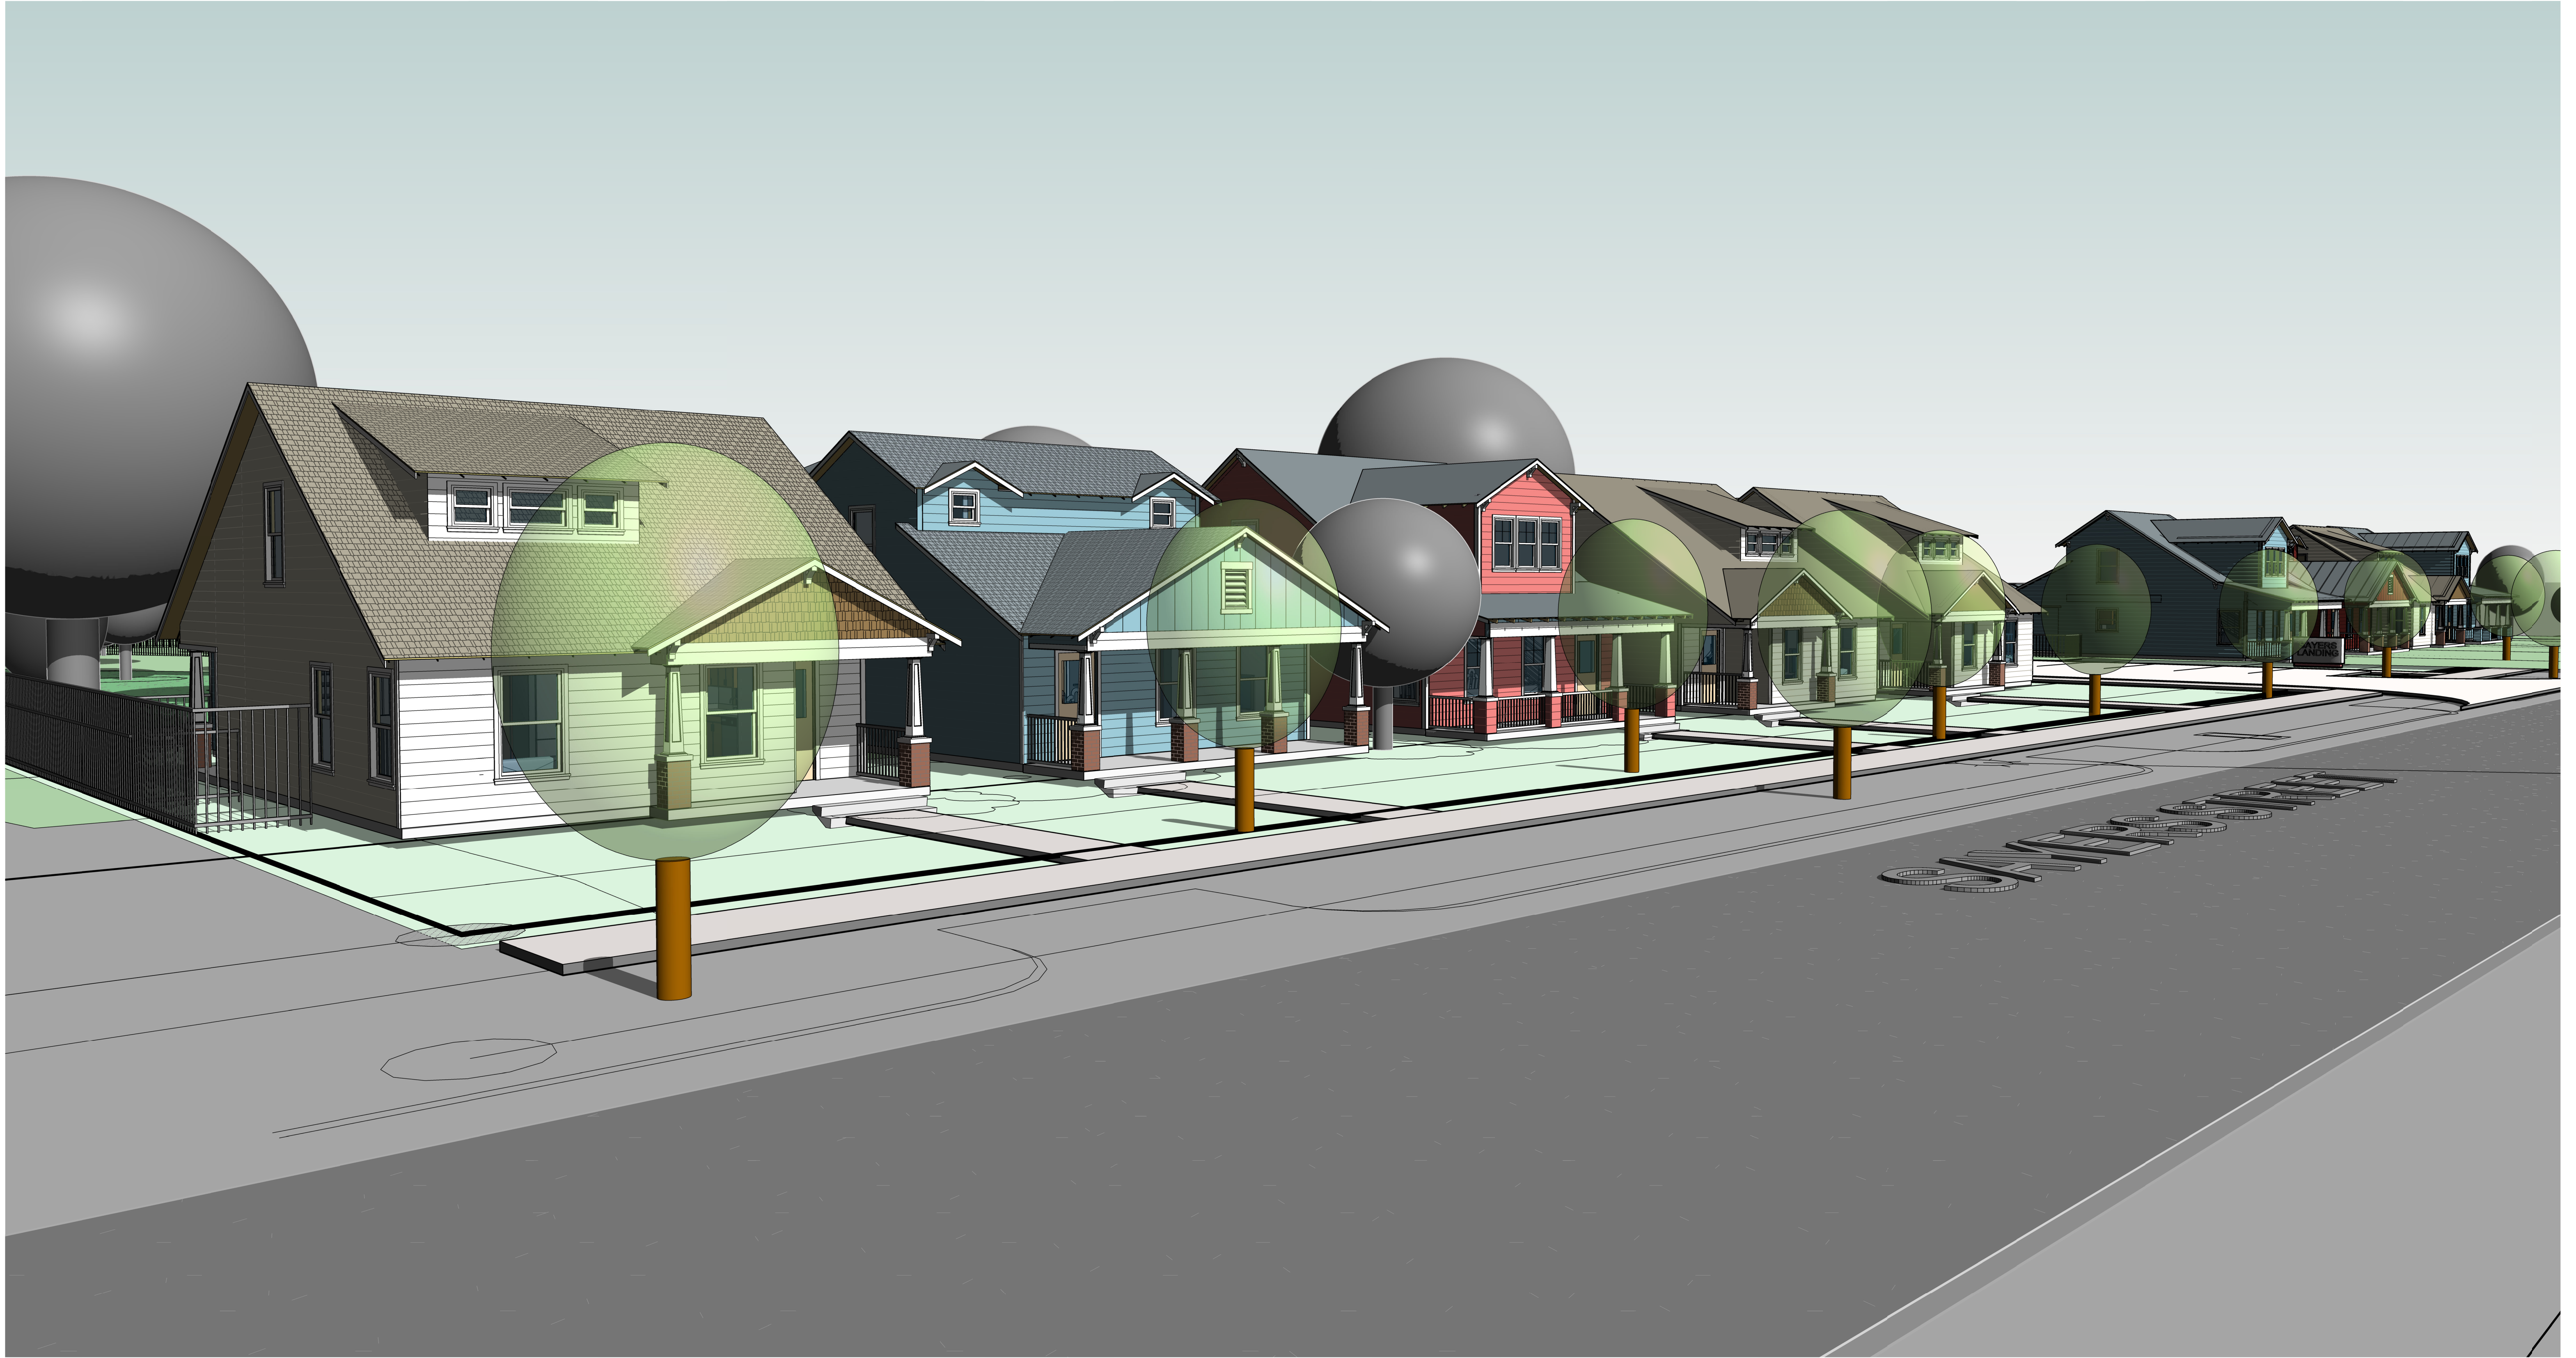

LOT 15
MOUNT ZION ESTATES
V.388-11, P.134
P.R.T.C.T
2.997 ACRES

**HABITAT FOR HUMANITY
MANSFIELD COTTAGES**
301 SAYERS STREET
MANSFIELD, TEXAS

**EXHIBIT C4
PERSPECTIVE**

ZC#20-021
JL




06/08/2022
Job #: 21301

OWNER
CHRISTINE PANAGOPOULOS
TRINITY HABITAT FOR HUMANITY
(817) 926-9219
C.PANAGOPOULOS@TRINITYHABITAT.ORG
9333 N. NORMANDELE ST.
FORT WORTH, TX 76116

CIVIL ENGINEER
MICHAEL THOMAS
MJ THOMAS ENGINEERING, LLC
(817) 996-3446
MICKEYT@MJTHOMASENG.COM
4700 BRYANT IRVIN CT, STE 204
FORT WORTH, TX 76107

ARCHITECT
JAMES LAWRENCE
MEL/ARCH STUDIO
(817) 228-7175
JAMES@MELARCH.COM
1201 EVANS AVE., STE 300
FORT WORTH, TX 76104

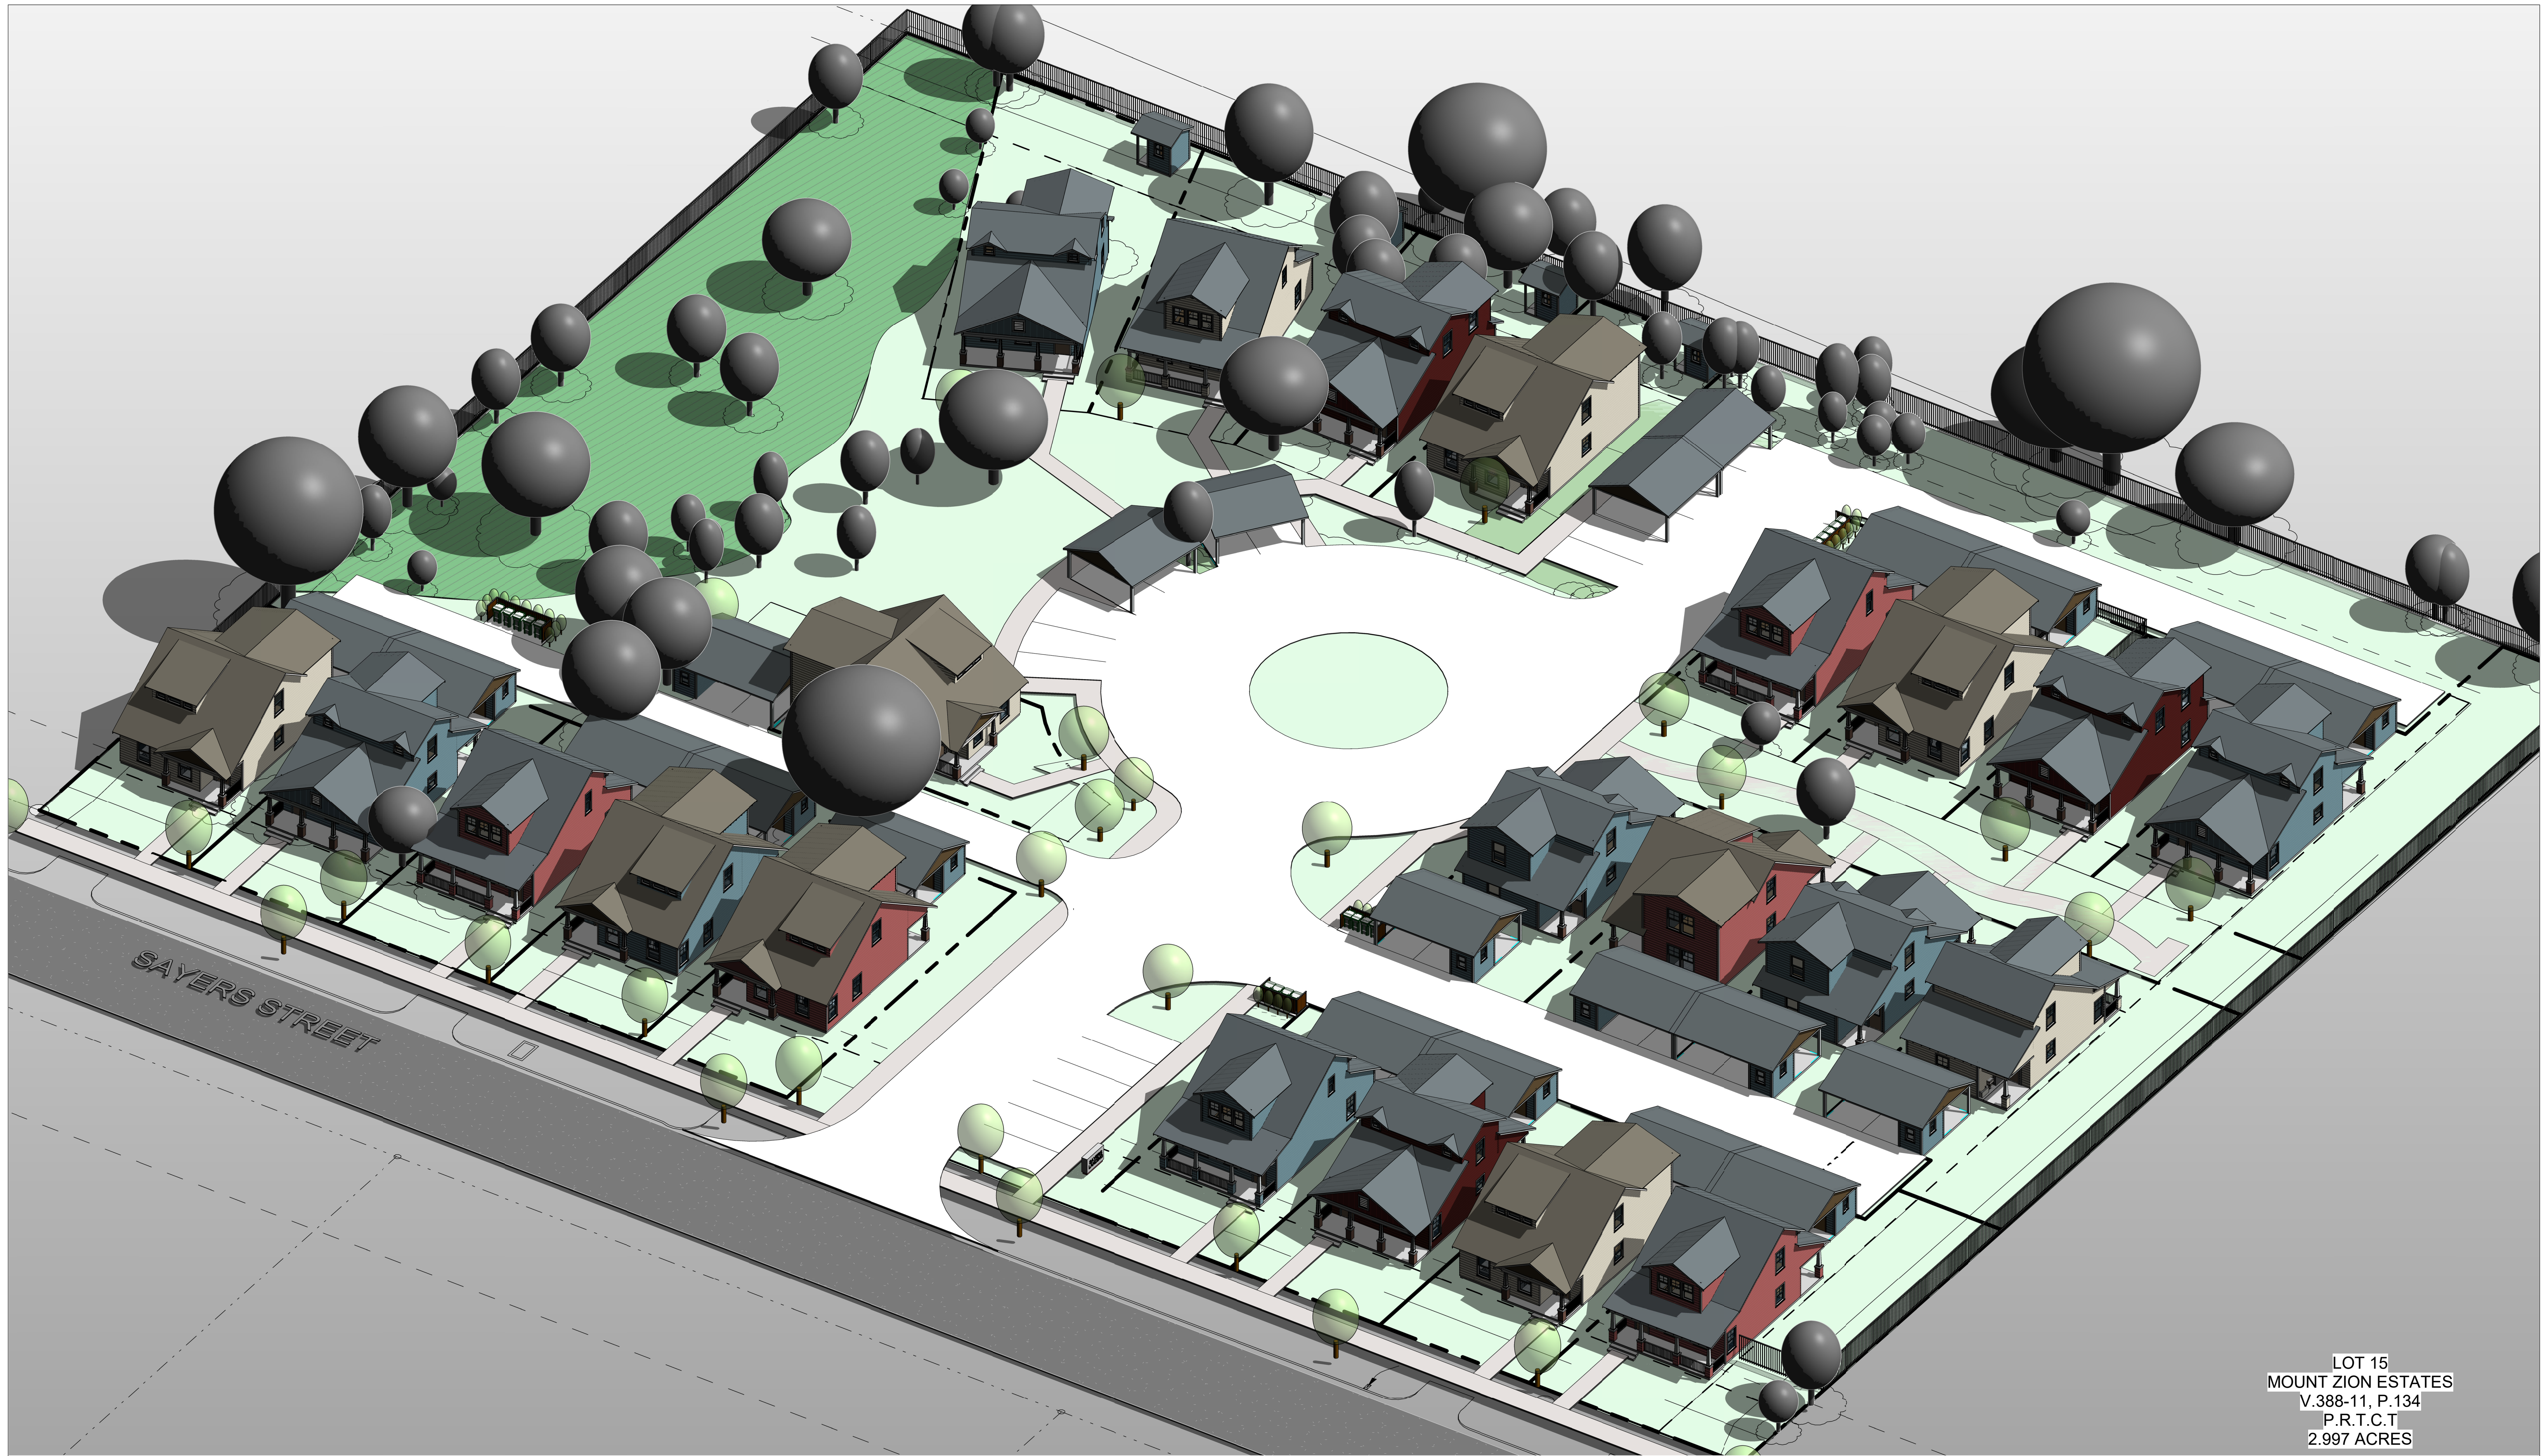

LOT 15
MOUNT ZION ESTATES
V.388-11, P.134
P.R.T.C.T
2.997 ACRES

**HABITAT FOR HUMANITY
MANSFIELD COTTAGES**

301 SAYERS STREET
MANSFIELD, TEXAS

**EXHIBIT C5
3D ISO**

ZC#20-021
JL



06/08/2022
Job #: 21301

OWNER
CHRISTINE PANAGOPOULOS
TRINITY HABITAT FOR HUMANITY
(817) 926-9219
C.PANAGOPOULOS@TRINITYHABITAT.ORG
9333 N. NORMANDE ST.
FORT WORTH, TX 76116

CIVIL ENGINEER
MICHAEL THOMAS
MJ THOMAS ENGINEERING, LLC
(817) 996-3446
MICKEYT@MJTHOMASENG.COM
4700 BRYANT IRVIN CT, STE 204
FORT WORTH, TX 76107

ARCHITECT
JAMES LAWRENCE
MEL/ARCH STUDIO
(817) 228-7175
JAMES@MELARCH.COM
1201 EVANS AVE., STE 300
FORT WORTH, TX 76104