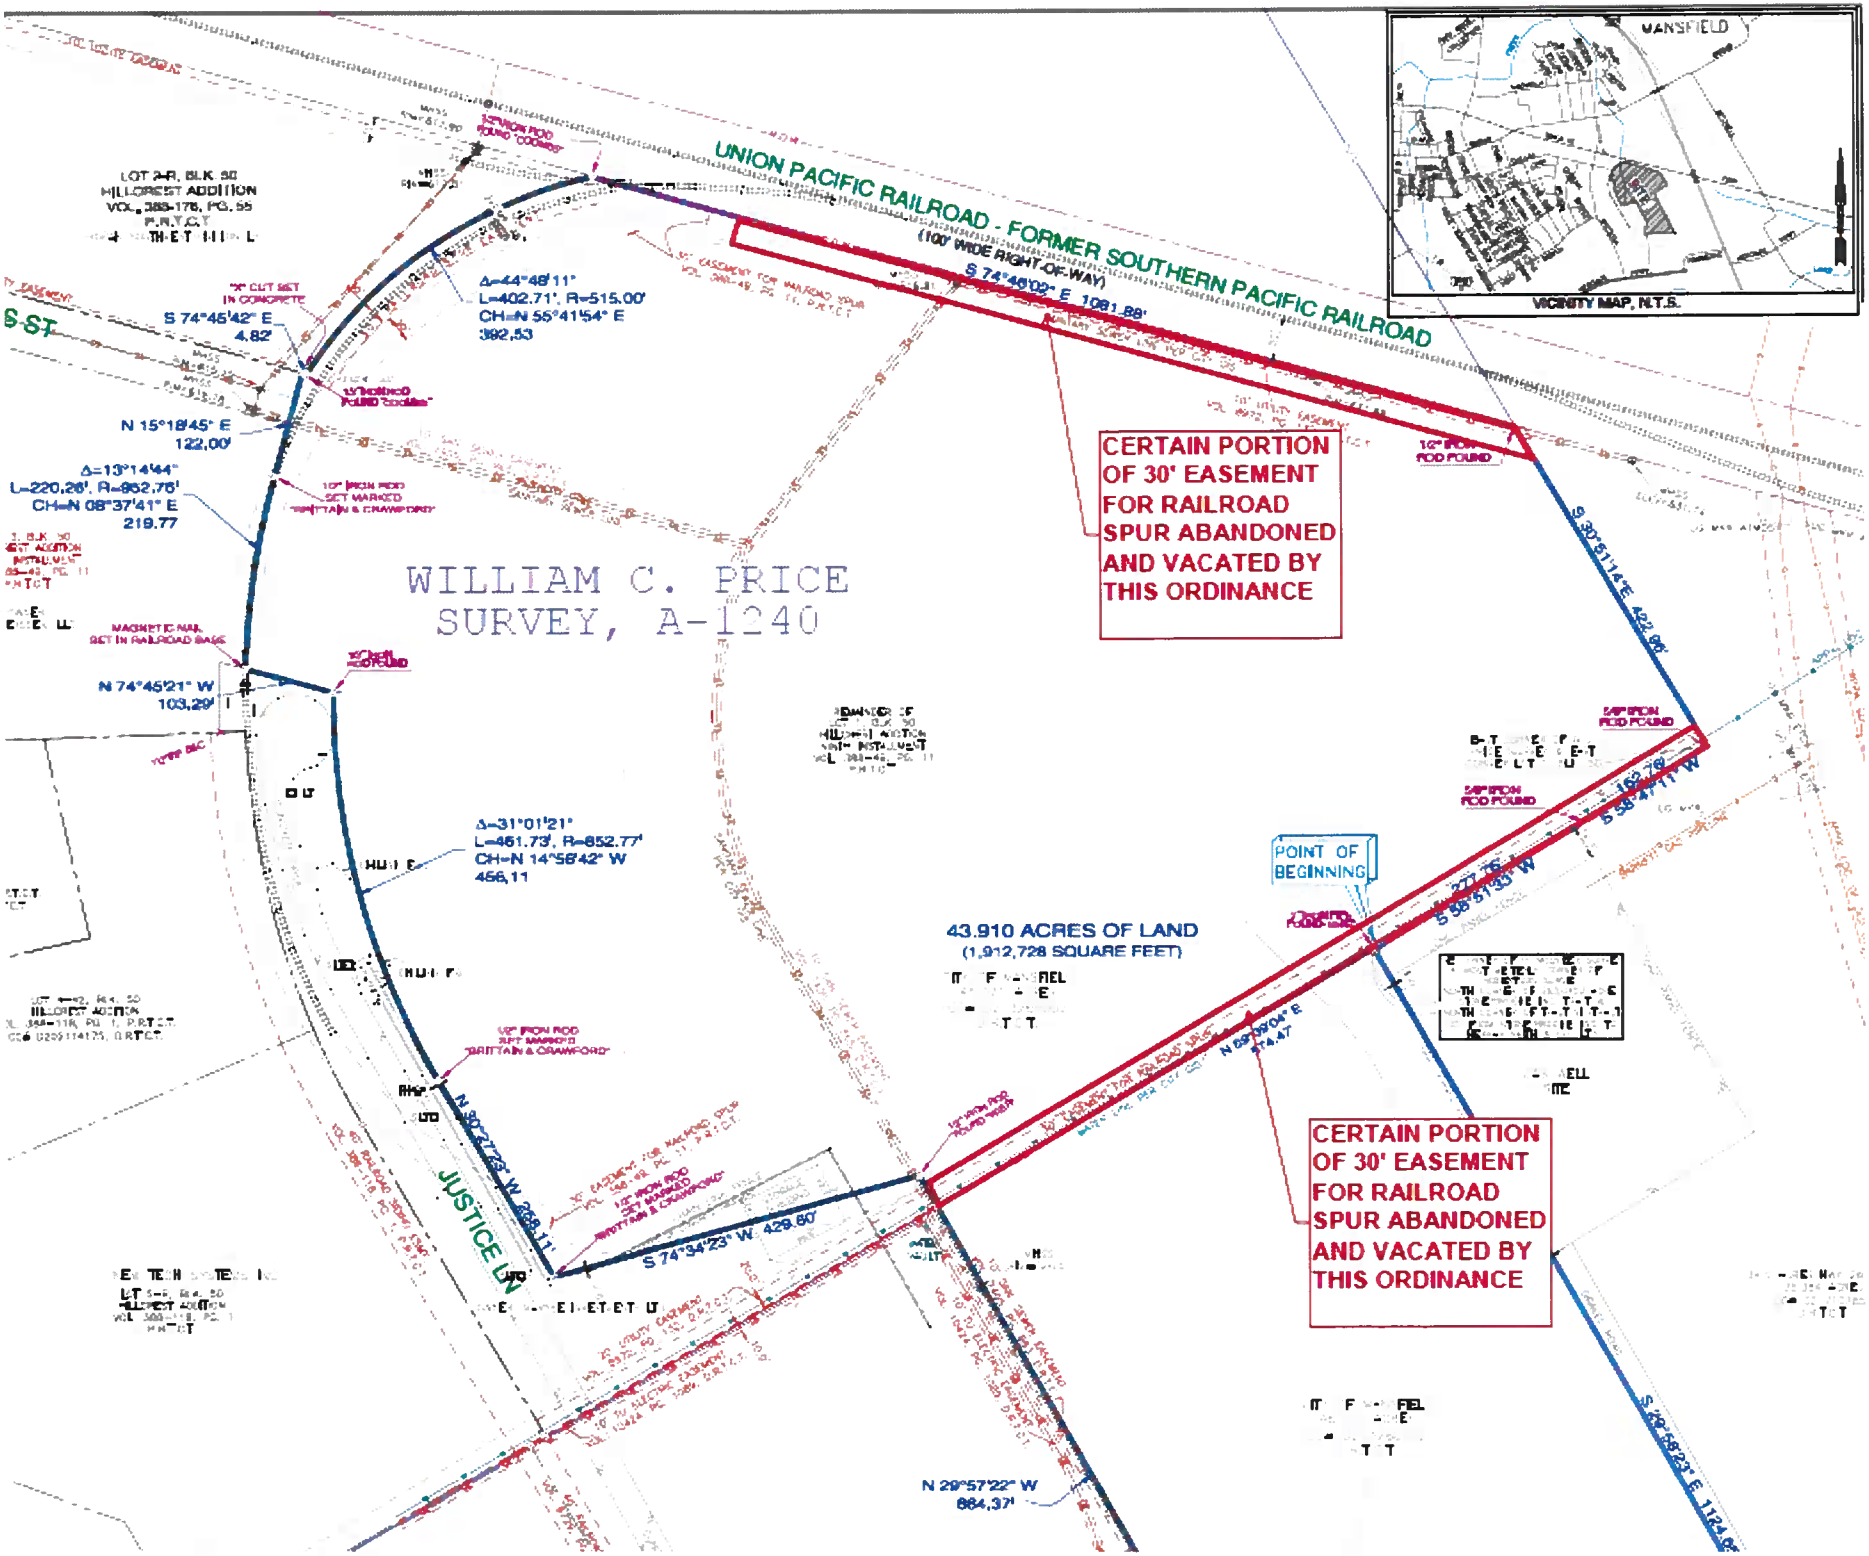
UNION PACIFIC RAILROAD - FORMER SOUTHERN PACIFIC RAILROAD
(100' WIDE RIGHT-OF-WAY)
S 74°46'02" E 1081.88'
CERTAIN PORTION OF 30' EASEMENT FOR RAILROAD SPUR ABANDONED AND VACATED BY THIS ORDINANCE
CERTAIN PORTION OF 30' EASEMENT FOR RAILROAD SPUR ABANDONED AND VACATED BY THIS ORDINANCE
WILLIAM C. PRICE SURVEY, A-1240
43.910 ACRES OF LAND
(1,912,728 SQUARE FEET)
POINT OF BEGINNING
JUSTICE LN
S-ST
LOT 2-R, BLK 50
HILLCREST ADDITION
VOL. 388-176, PG. 55
P.R.T.C.T.
Δ=44°48'11"
L=402.71', R=515.00'
CH=N 55°41'54" E
392.53
S 74°45'42" E
4.82'
N 15°18'45" E
122.00'
Δ=13°14'44"
L=220.26', R=952.76'
CH=N 08°37'41" E
219.77
N 74°45'21" W
103.29'
Δ=31°01'21"
L=461.73', R=852.77'
CH=N 14°58'42" W
456.11
S 74°34'23" W 429.80'
N 29°57'22" W
864.37'
S 30°51'14" E 422.96'
S 58°51'33" W
N 58°50'04" E
274.47'
S 29°56'23" E 1124.62'
MANSFIELD
VICINITY MAP, N.T.S.